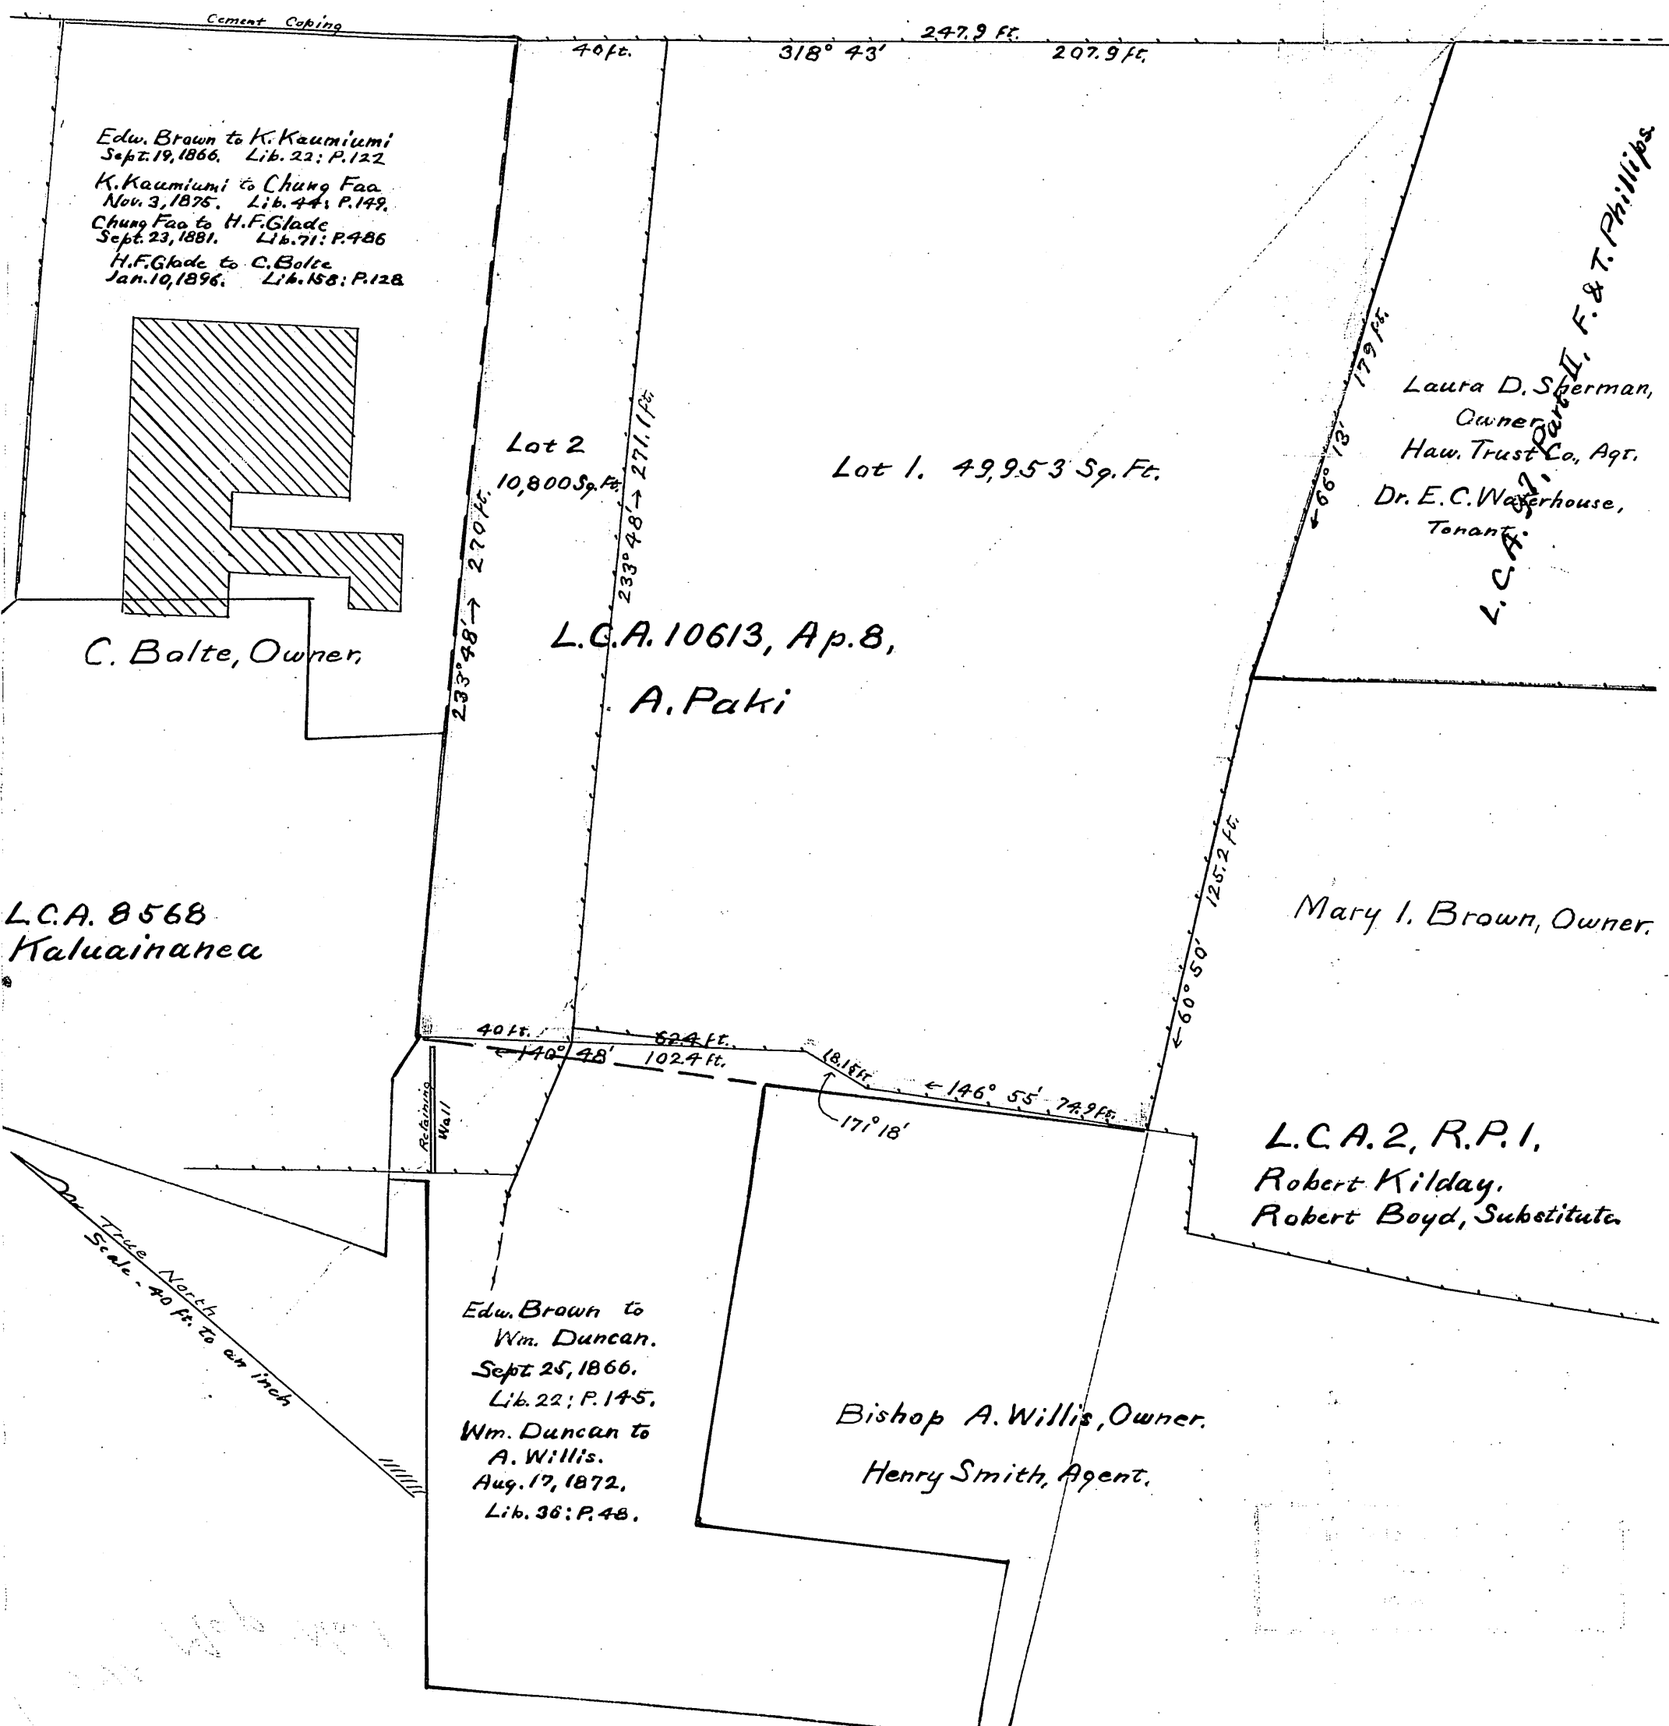

Court of Land Registration - Territory of Hawaii.

Map and description with Petition No. 163, F. W. Macfarlane.

Land on Judd Street, Honolulu, being a portion of Apana 8 of L.C.A. 10613 to A. Paki, described as follows:

Beginning at a point on the southwest side of Judd Street, by true azimuth 137° 41' and distant 423.3 feet from a government street monument at the intersection of Judd and Nuuanu Streets, and running by true azimuths:

1. 66° 13', 179.0 feet, along fence along L.C.A. 97, Part II, to B.F. & T. Phillips.
2. 60° 50', 125.2 " , " fence along L.C.A. 2 to R. Kilday.
3. 146° 55', 74.9 " , " " " Property of Bishop Willis
4. 171° 18', 18.15 " , " same.
5. 140° 48', 102.4 " , " " .
6. 233° 48', 270.0 " , " Property of C. Bolte to outside corner of cement coping.
7. 318° 43', 247.9 " , " Judd Street to the initial Point.

Area - 60,753 Sq. Ft. or 1.395 Acres.

Honolulu, June 22, 1909.

Arthur C. Alexander
Surveyor.

The above survey and plan has been duly examined and found correct.

J. F. Brown
Asst. Sur. & Eng.
Land Reg. Court.
June 30th 1909

Court of Land Registration
FILED
JUN 28 1909
H. M. J. Simonton
Registrar

163
1.4