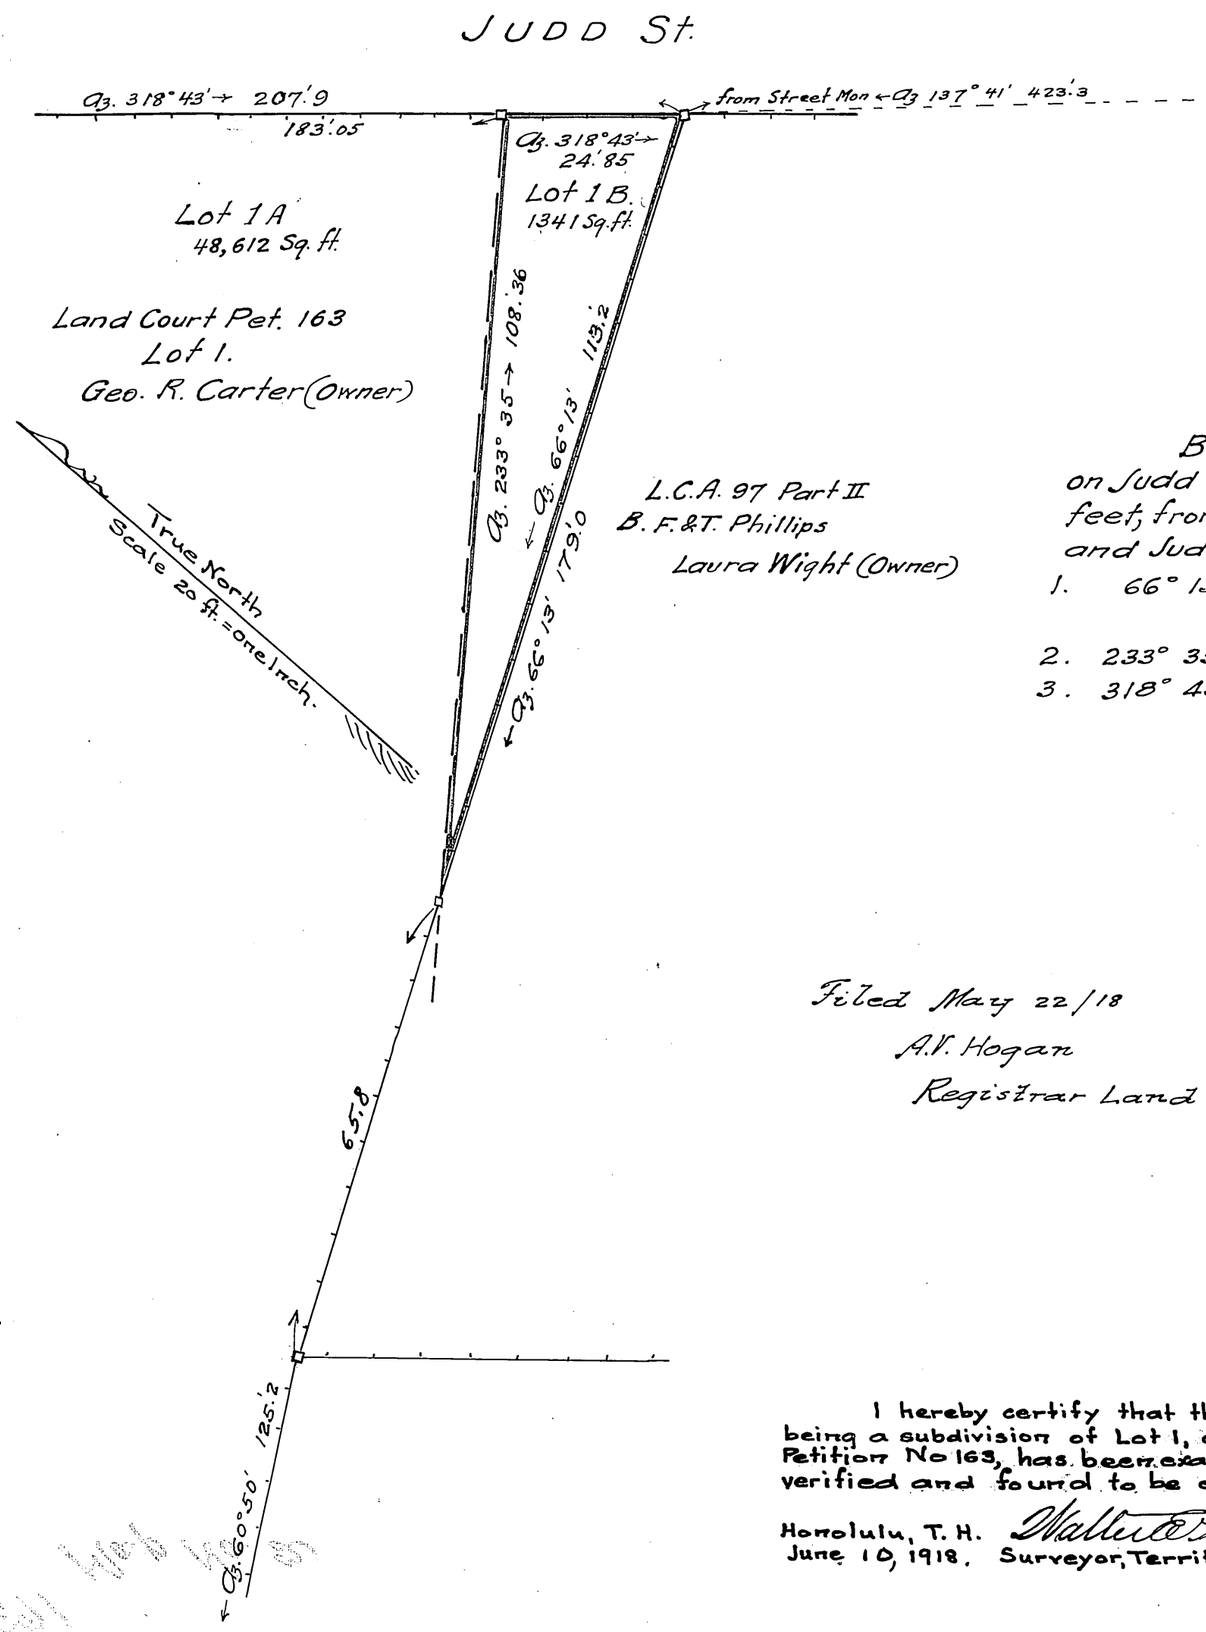

Lot 1 B
of the Subdivision of Lot 1 of Land Court Petition No. 163
Geo. R. Carter, Owner

Located on Judd Street, Honolulu, Oahu.

Beginning at the Initial point of Land Court Petition No. 163, on Judd Street, which point is true azimuth 137° 41' and distant 423.3 feet, from a Government Survey Street Monument, at the Corner of Nuuanu and Judd Streets, and running by true azimuths:—

1. 66° 13' 113.20 feet, along L.C.A. 97 Part II B. F. and T. Phillips, along fence;
2. 233° 35' 108.36 feet, along, Lot 1 A of Land Court Pet 163, to Judd St.;
3. 318° 43' 24.85 " , " , Judd Street, to the point of beginning.

Containing an Area of 1341 Square feet.

Honolulu, May 15th 1918.

E. D. Baldwin
Surveyor.

Baldwin & Alexander
Civil Engineers & Surveyors
405 Bank of Hawaii Bldg. Honolulu.

Filed May 22/18
A. V. Hogan
Registrar Land Court

Frear, Prosser, Anderson & Marx.
By Robert C. Brown.

Approved June 13" 1918
W. S. Edings.
Judge, Land Court.

I hereby certify that the map hereon being a subdivision of Lot 1, of Land Court Petition No 163, has been examined and verified and found to be correct.

Honolulu, T. H. Walter E. Wall,
June 10, 1918. Surveyor, Territory of Hawaii.

I hereby certify this to be a true and correct copy of map filed in the Land Court with subdivision of Lot 1, of Petition No. 163.

Honolulu, T. H. Walter E. Wall,
June 10, 1918. Surveyor, Territory of Hawaii.

163/142