MAP 4

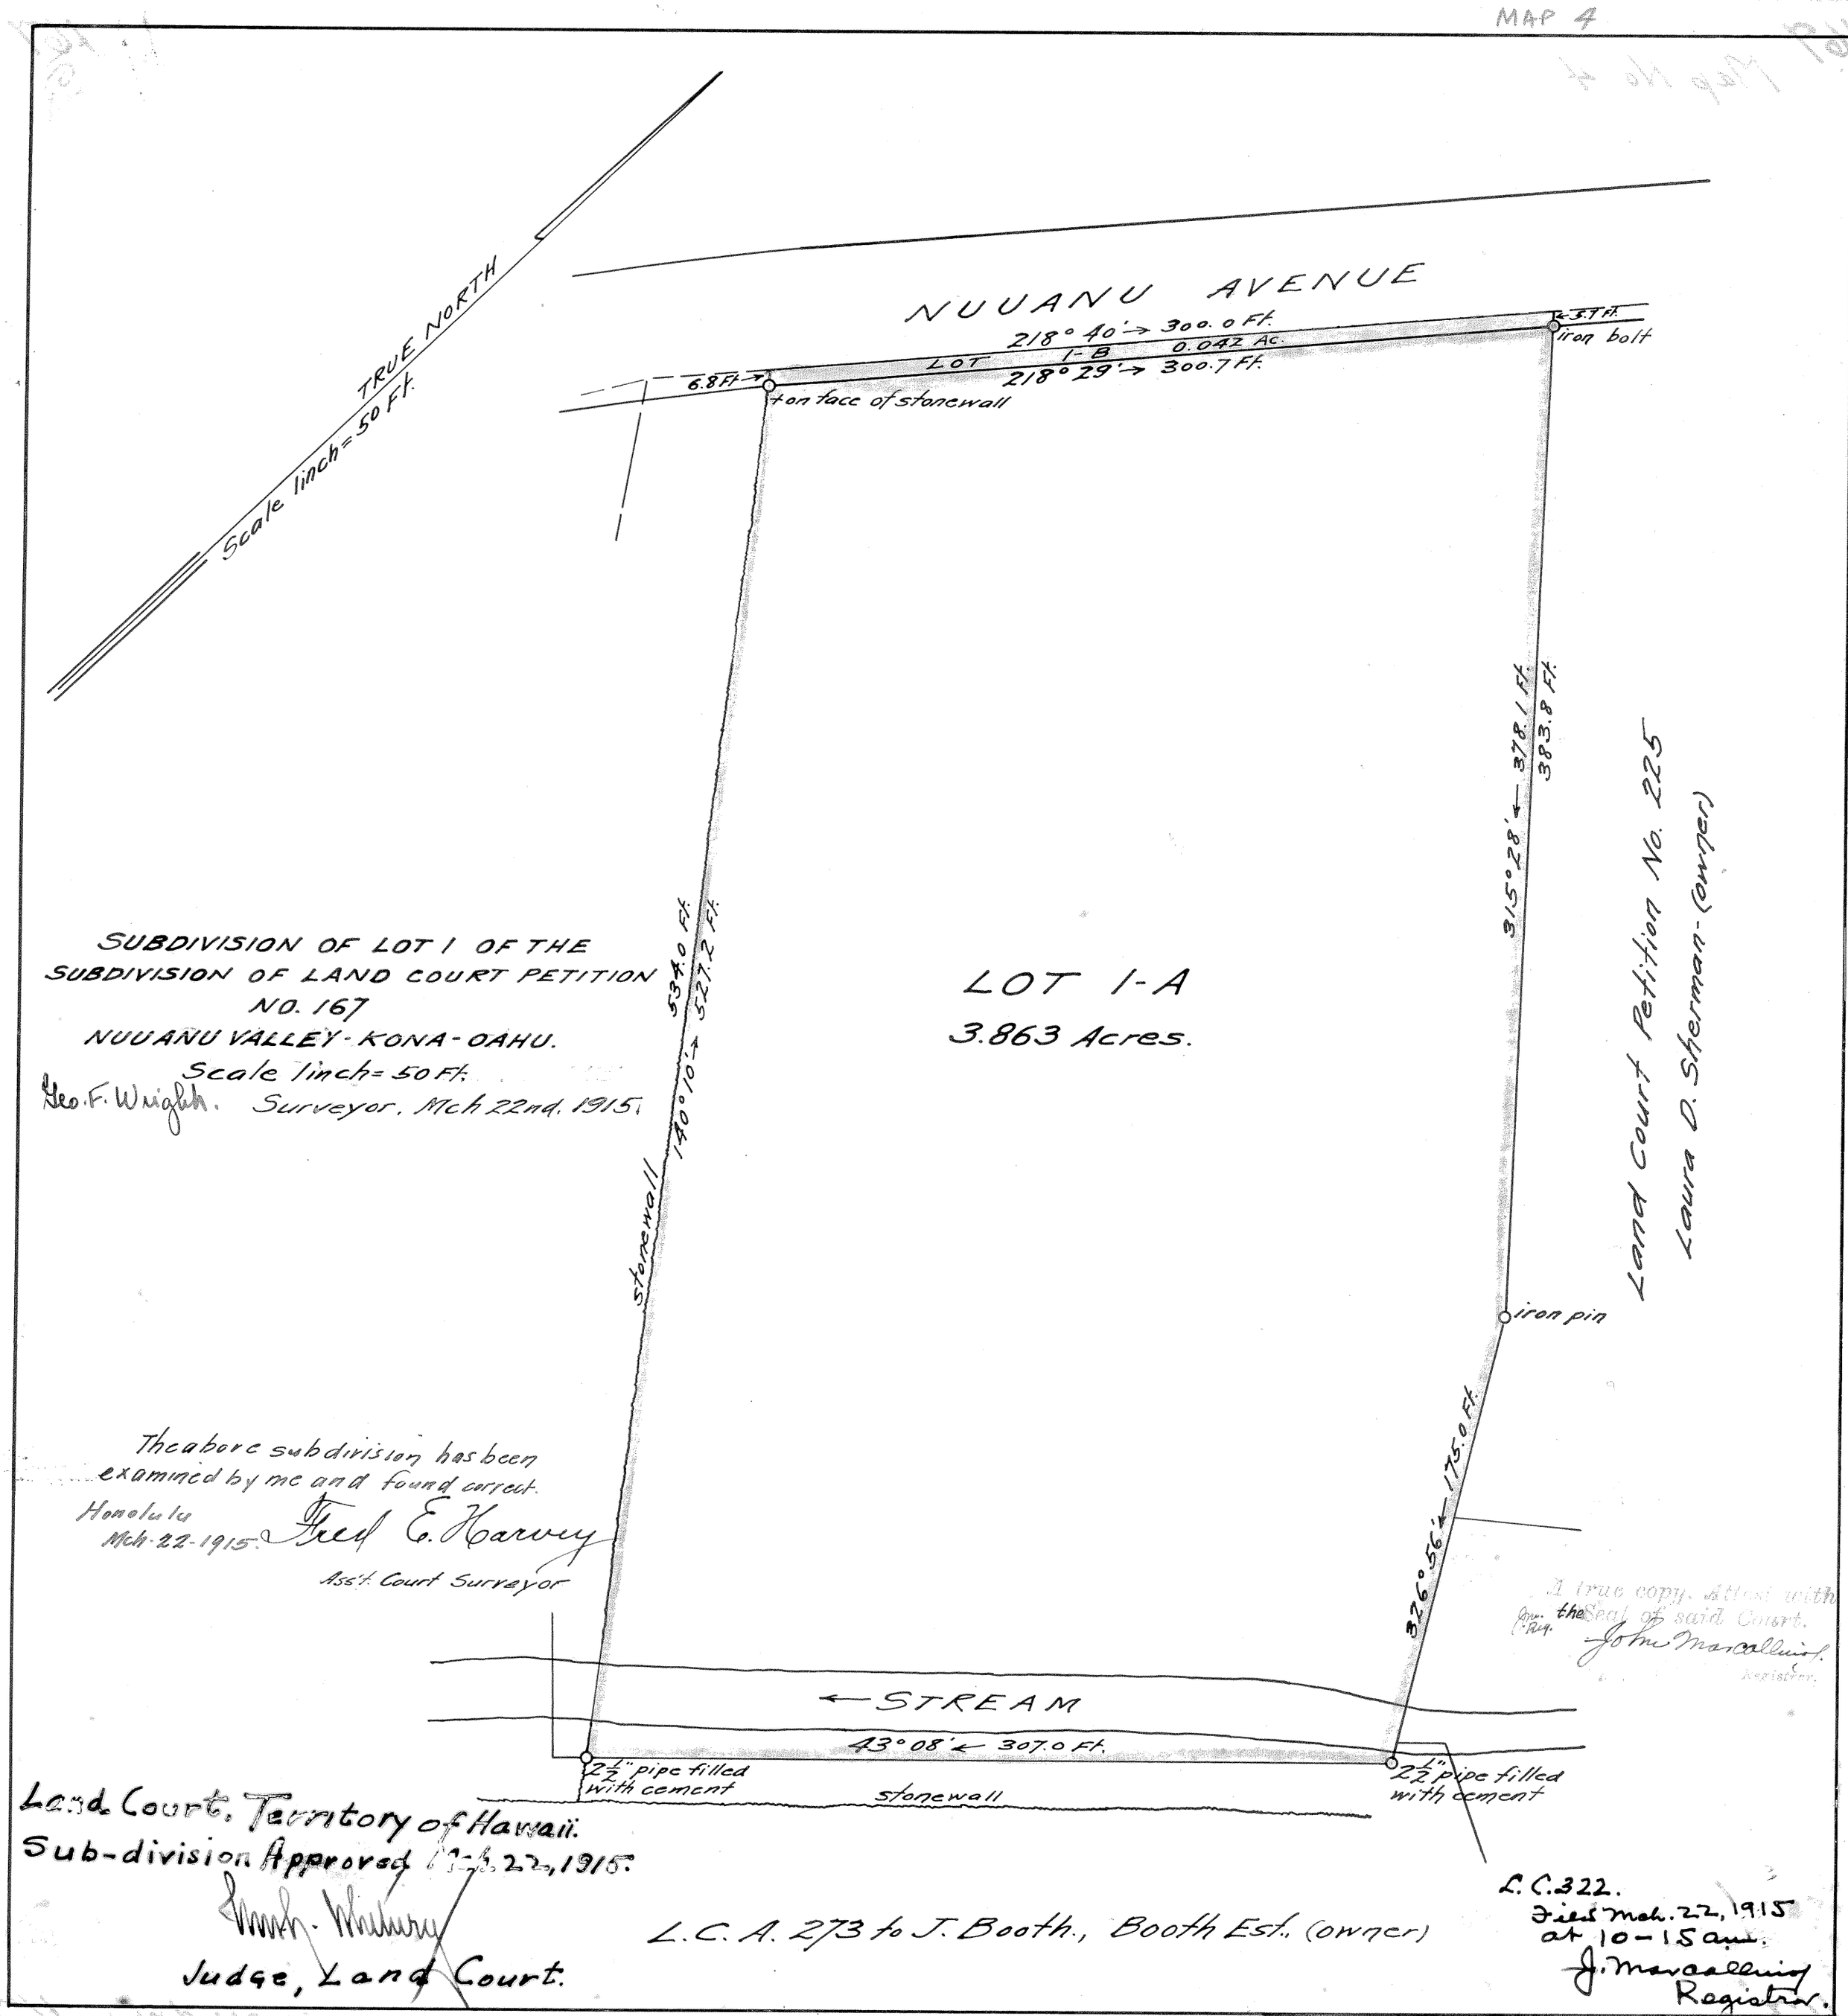
TRUE NORTH
Scale 1 inch = 50 Ft.
NUUANU AVENUE
218° 40' → 300.0 Ft.
LOT 1-B 0.042 Ac.
218° 29' → 300.7 Ft.
6.8 Ft.
+ on face of stonewall
3.7 Ft.
iron bolt
315° 28' ← 378.1 Ft.
383.8 Ft.
Land Court Petition No. 225
Laura D. Sherman - (owner)
iron pin
326° 56' ← 175.0 Ft.
SUBDIVISION OF LOT 1 OF THE
SUBDIVISION OF LAND COURT PETITION
NO. 167
NUUANU VALLEY - KONA - OAHU.
Scale 1 inch = 50 Ft.
Geo. F. Wright. Surveyor. Mch 22nd. 1915.
534.0 Ft.
140° 10' → 527.2 Ft.
stonewall
LOT 1-A
3.863 Acres.
← STREAM
43° 08' ← 307.0 Ft.
2½" pipe filled with cement
stonewall
2½" pipe filled with cement
Theabove subdivision has been examined by me and found correct.
Honolulu
Mch. 22-1915.
Fred E. Harvey
Ass't. Court Surveyor
A true copy, attest with the Seal of said Court.
John Marcallino
Registrar.
Land Court, Territory of Hawaii.
Sub-division Approved Mch. 22, 1915.
Judge, Land Court.
L. C. A. 273 to J. Booth., Booth Est. (owner)
L. C. 322.
Filed Mch. 22, 1915
at 10-15 a.m.
J. Marcallino
Registrar.