167

MAP 15

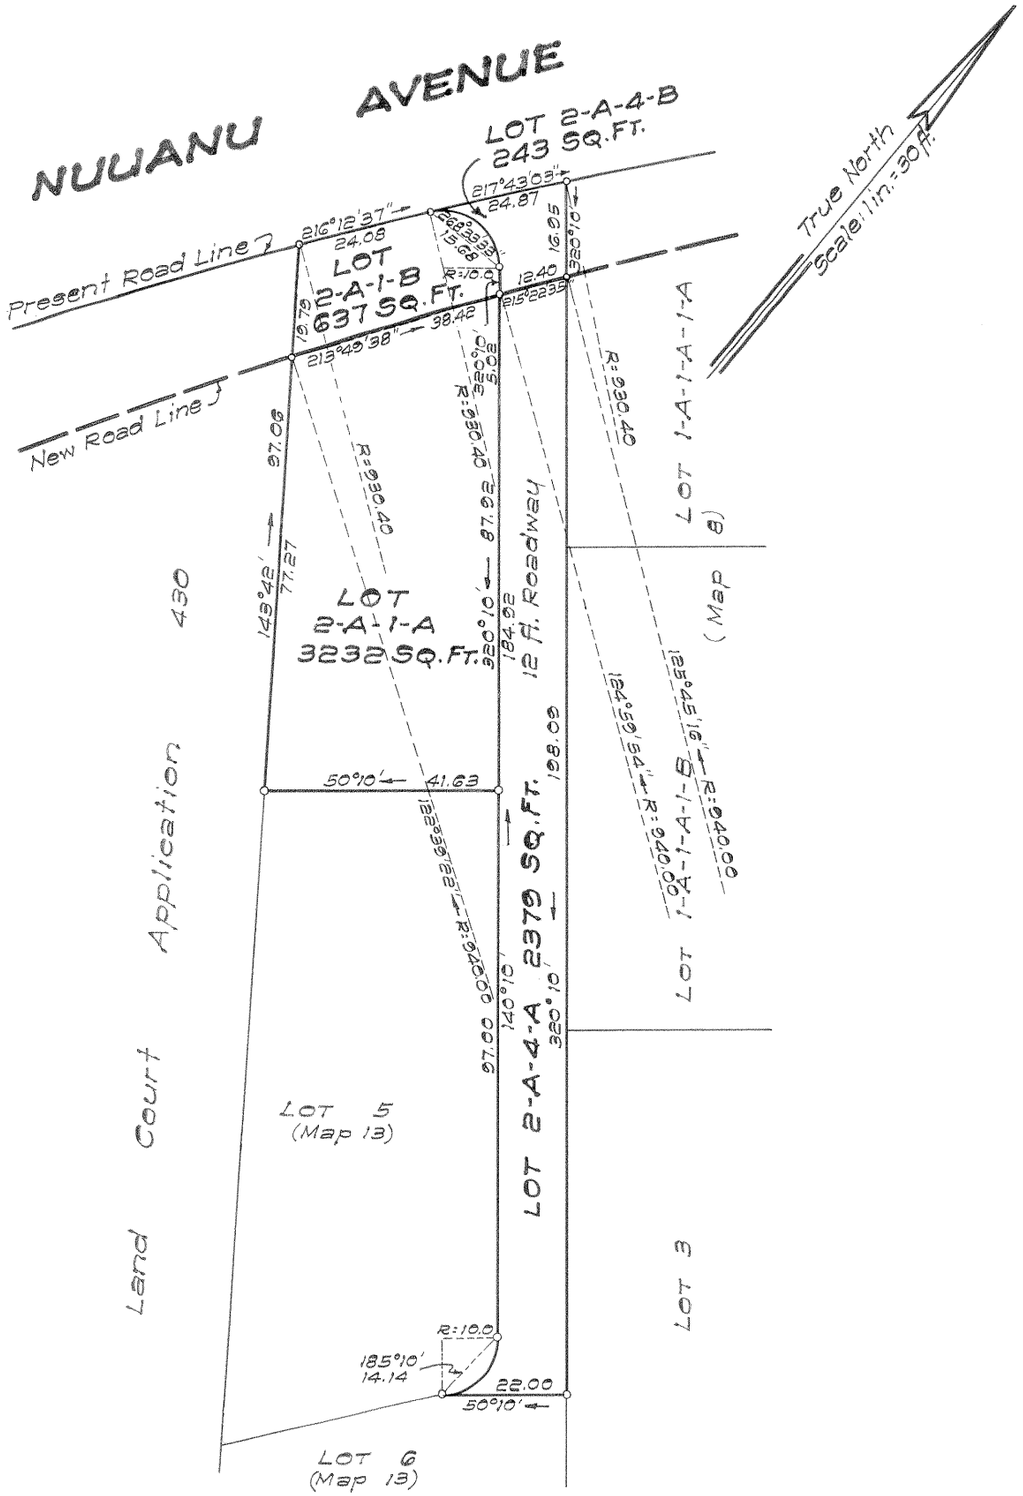

LAND COURT

TERRITORY OF HAWAII

LAND COURT APPLICATION 167

SUBDIVISION OF LOTS 2-A-1 AND 2-A-4
AS SHOWN ON MAP 11
INTO LOTS 2-A-1-A, 2-A-1-B, 2-A-4-A AND 2-A-4-B
AT NUUANU VALLEY, HONOLULU, OAHU, T. H.

Honolulu, T. H.
March 28, 1956

T. E. GOO
REGISTERED LAND SURVEYOR
No. 219
HAWAII, U.S.A.

TERRITORY OF HAWAII
TERRITORIAL HIGHWAY DEPARTMENT
DIVISION OF SURVEYS AND RIGHTS OF WAY

BY: T. E. Goo
Registered Professional Surveyor 219
Land Court Surveyor 56

APPROVED:
BY: J. C. Mizutt
Deputy Territorial Highway Engineer

Owners: Tit Wan Lau, Wai Jing Kwock Lau,
John Lun Lau and Edith Lin Choy Lee Lau

Owners' Certificates of Title: 38,111
39,711
60,853

AUTHORIZED AND APPROVED BY ORDER OF THE JUDGE
OF THE LAND COURT DATED SEPTEMBER 11, 1957.
BY ORDER OF THE COURT.

P. D. Mulholland
REGISTRAR OF THE LAND COURT

Filed Sept. 6, 1957
Abraham N. Akana
Assistant Registrar

Tax Map Key: 2-2-22

Parcels 95 & 96
NUUANU HIGHWAY
Federal Aid Urban Project No. U.S.-0610(4)

10" x 15" = 1 Sq. Ft.