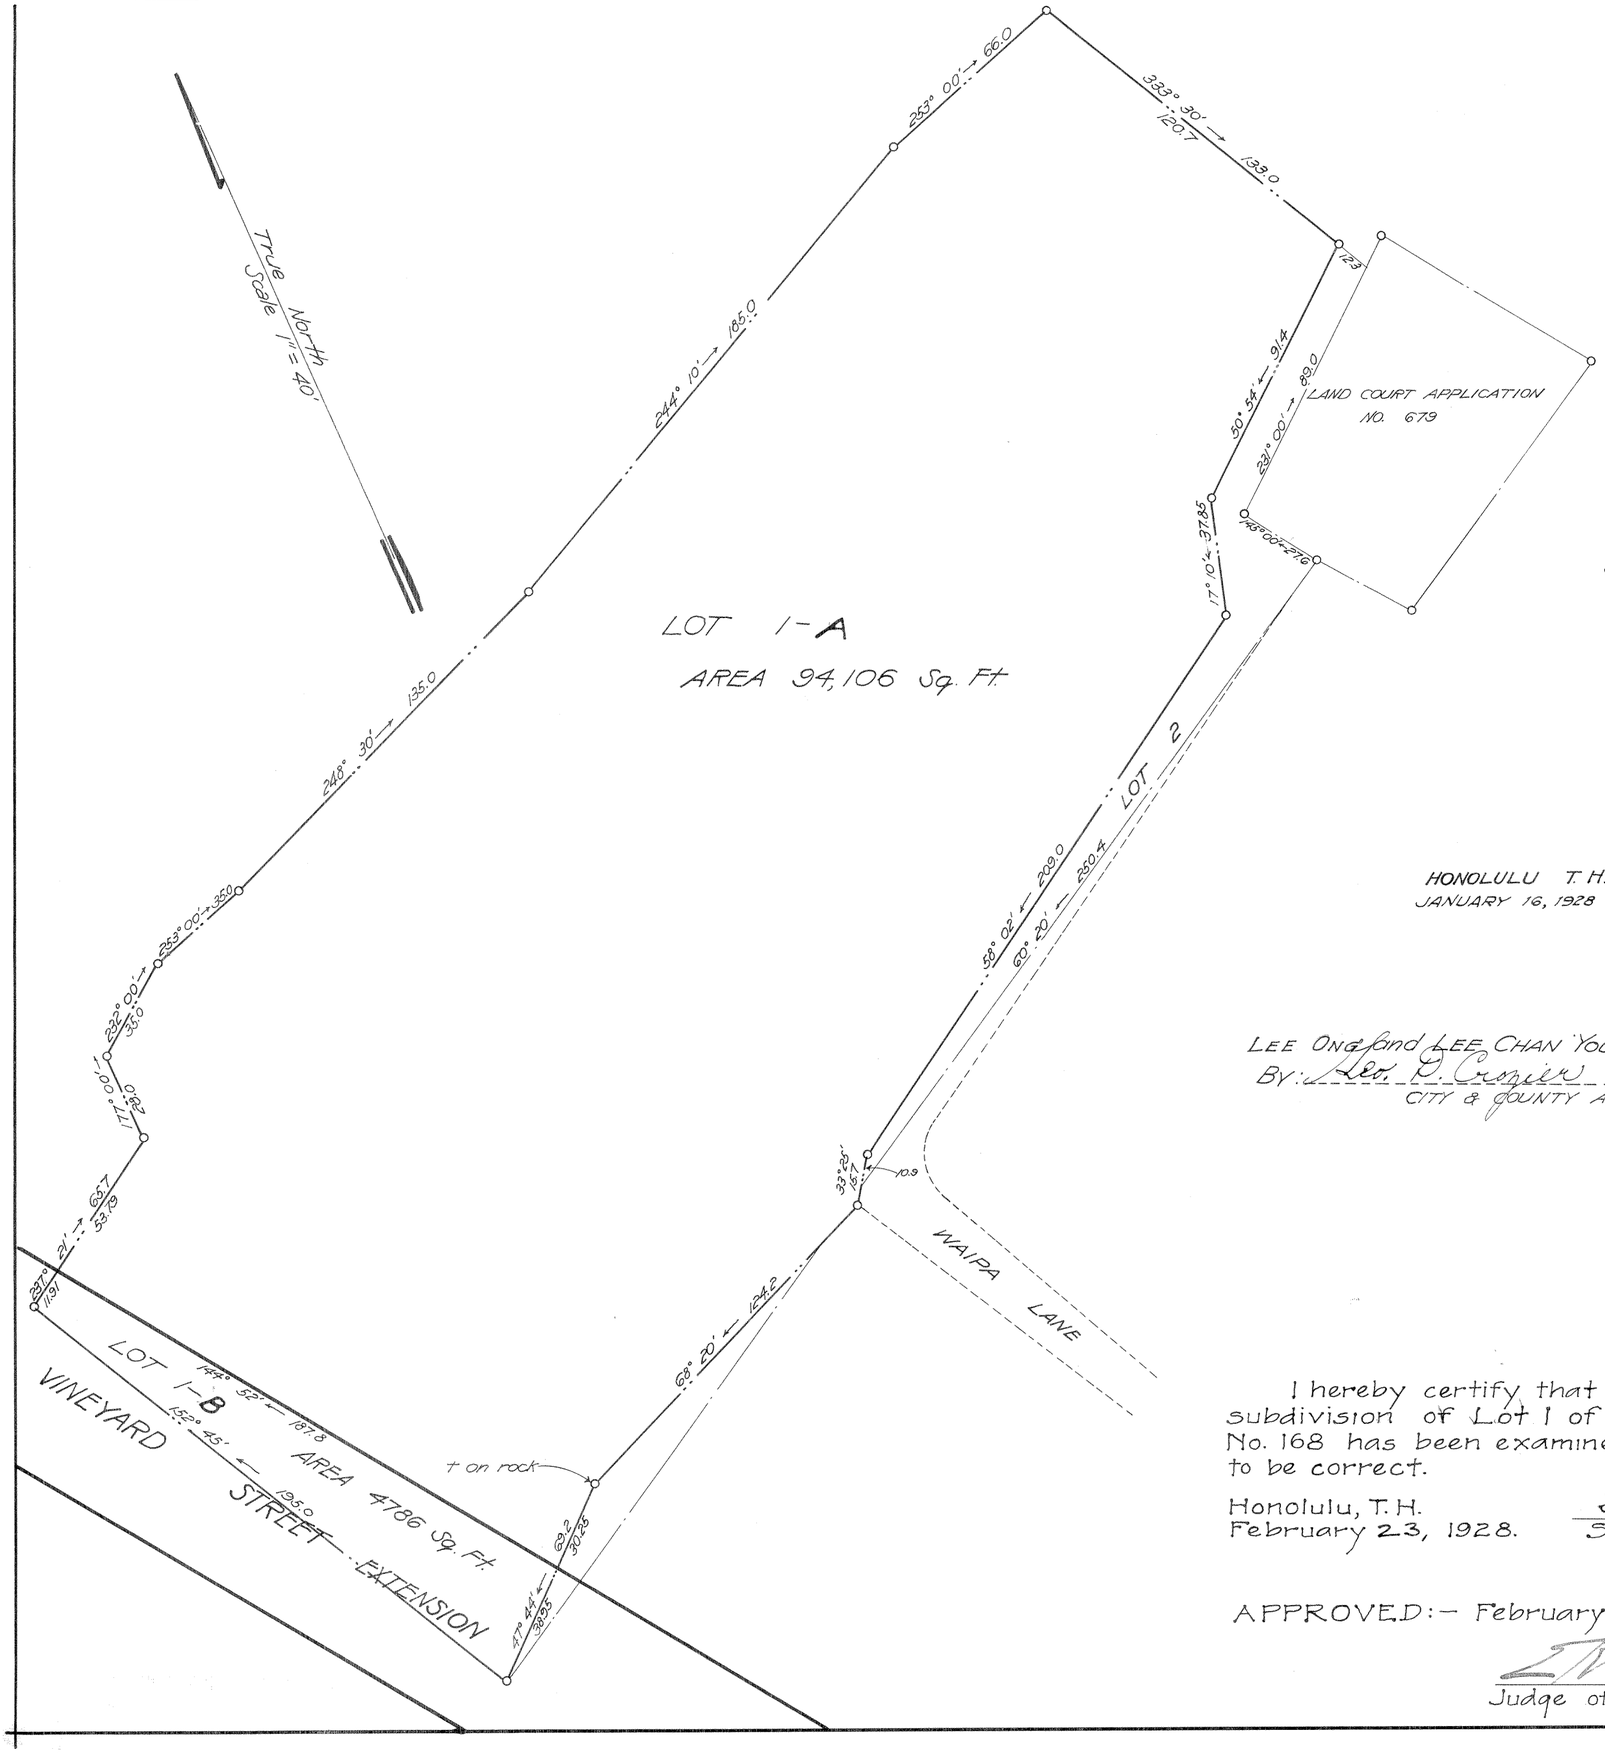

LAND COURT

TERRITORY OF HAWAII

SUBDIVISION OF LOT 1 OF

LAND COURT APPLICATION NO. 168

INTO LOTS 1-A & 1-B

SITUATED ON THE NORTH SIDE OF WAIPA LANE

AT HAUHAUKOI, HONOLULU, OAHU, T.H.

SCALE: 1" = 40'

DEPARTMENT OF PUBLIC WORKS
CITY & COUNTY OF HONOLULU
BUREAU OF PLANS, SURVEYS & IMPROVEMENTS

HONOLULU T.H.
JANUARY 16, 1928

BY: M. S. Trease
SURVEYOR & MAKER OF PLAN

APPROVED: L. F. Baldy
BUREAU ENGINEER

LEE ONG and LEE CHAN YOU (Owners)
BY: Leo. P. Crozier
CITY & COUNTY ATTORNEY

I hereby certify that the map hereon being a subdivision of Lot 1 of Land Court Application No. 168 has been examined and verified and found to be correct.

Honolulu, T.H.
February 23, 1928.

Walter E. Wall,
Surveyor, Territory of Hawaii.

APPROVED:- February 23, 1928.

E. V. Mann
Judge of the Land Court.

Filed February 1, 1930
J. H. Fishburn
Registrar