MAP 5

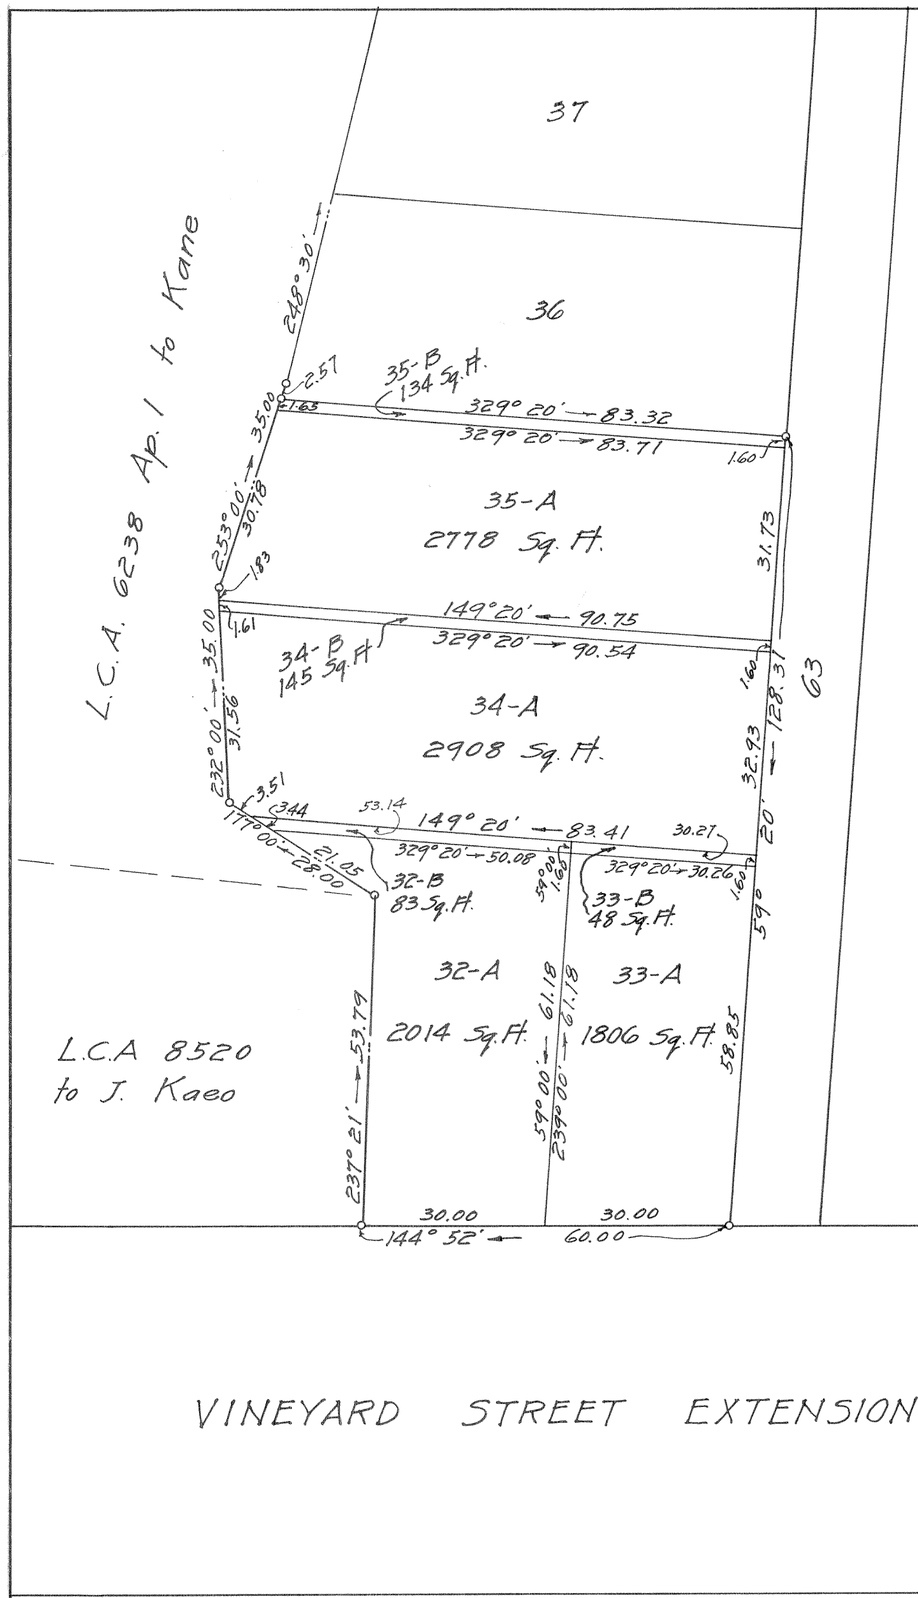

VINEYARD STREET EXTENSION

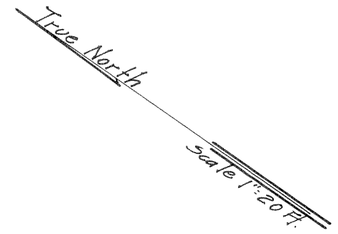

LAND COURT

TERRITORY OF HAWAII

Subdivision of Lots 32, 33, 34, and 35 of the Re-subdivision of Lots 1-A-1 to 1-A-30 inclusive of the Subdivision of Lot 1-A of the Subdivision of Lot-1 of Land Court Application No 168 Into Lots 32-A, 32-B, 33-A, 33-B, 34-A, 34-B, 35-A and 35-B

Situated on the Northeast side of Vineyard Street Extension at Hauhaukoi, Honolulu, Oahu, T. H.
Scale: 1 inch = 20 feet.

Honolulu, T. H.
March 4, 1930

CAIN AND AWANA
By T. G. Awana
Surveyor & Maker of Plan
Kerr Bldg - 1061 Alakea St.

Hong Hai Hing
Owner

I hereby certify that the map hereon being a subdivision of Lots 32, 33, 34, and 35 of the Re-subdivision of Lots 1-A-1 to 1-A-30 (inclusive) of the subdivision of Lot 1-A of the subdivision of Lot 1 of Land Court Application No. 168 has been examined and verified and found to be correct.

Honolulu, T.H.
April 11, 1930

Robert D. King
Surveyor, Territory of Hawaii

APPROVED:
April 11, 1930

A. E. Steadman
Judge of the Land Court.

Filed April 8, 1930
Abraham H. Akana
Assistant Registrar