MAP 9

LAND COURT

TERRITORY OF HAWAII

LAND COURT APPLICATION 168

SUBDIVISION OF LOT 64
AS SHOWN ON MAP 4
INTO LOTS 64-A AND 64-B
SITUATED ON THE NORTHEAST SIDE OF VINEYARD STREET
AT HAUHAUKOI, HONOLULU, OAHU, T. H.

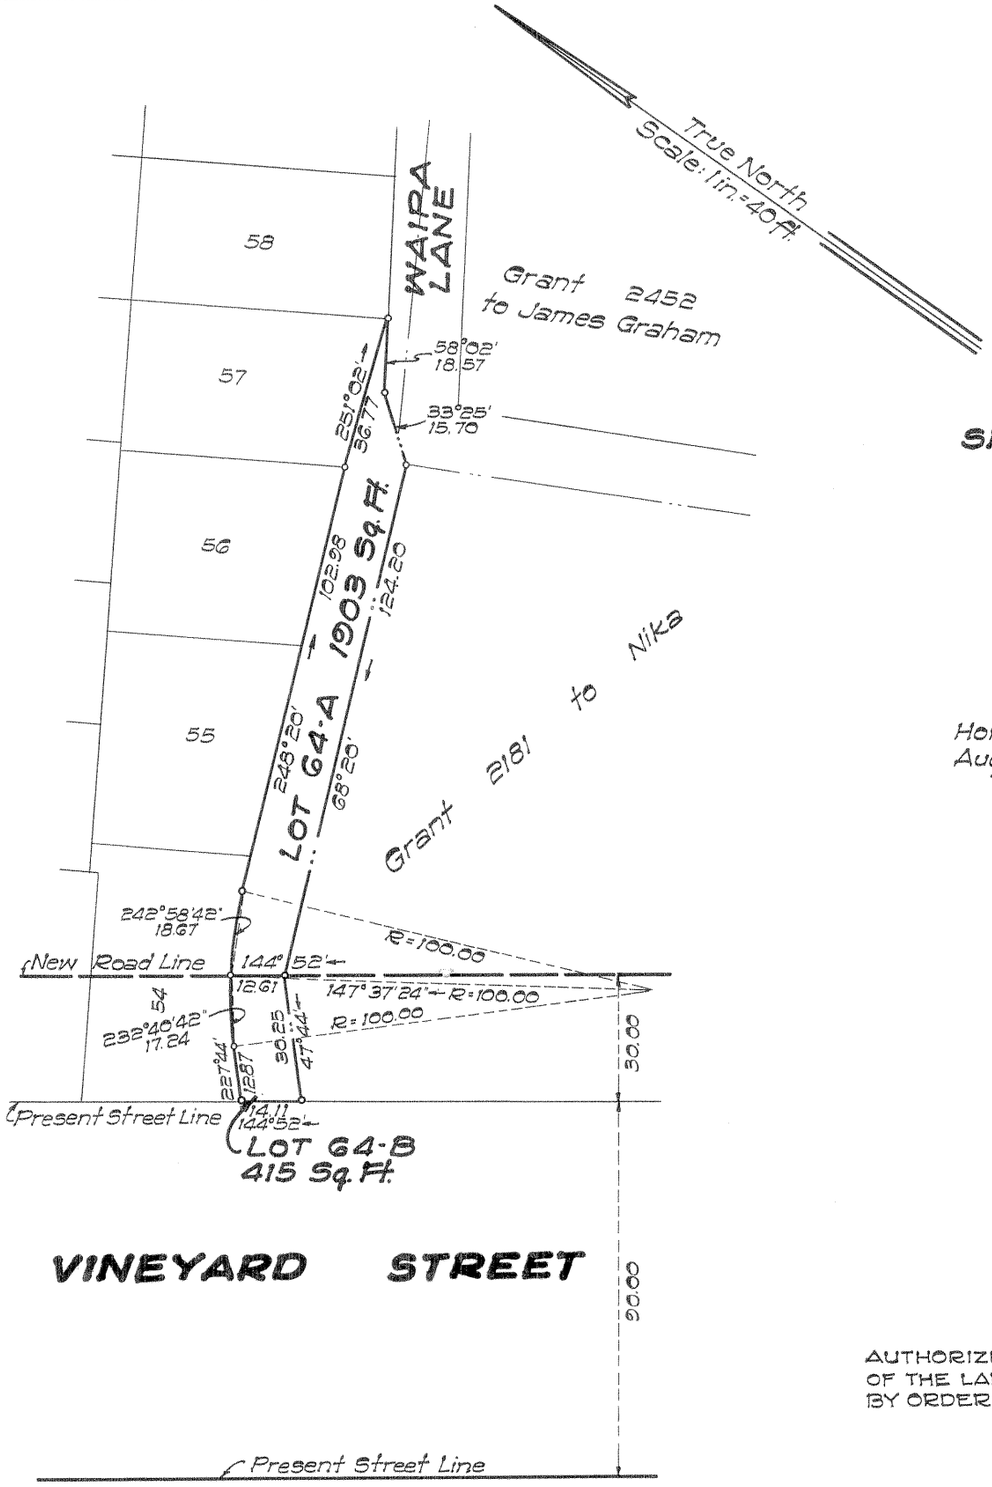

TERRITORY OF HAWAII
TERRITORIAL HIGHWAY DEPARTMENT
CADASTRAL ENGINEERING BUREAU

BY: L. F. Goo
Registered Professional Surveyor 219
Land Court Surveyor 56

Honolulu, T.H.
August 27, 1957

T. F. GOO
REGISTERED LAND SURVEYOR
No. 219
HAWAII, U.S.A.

APPROVED
BY: J. C. Mizuta
Deputy Territorial Highway Engineer

	Owners	Interest	Certificate of Title
1.	Territory of Hawaii	1/9 th	67, 927
2.	Kenichi Okumura	1/9 th	13, 770
3.	Takeo Iwanaga Morio Iwanaga	1/9 th	14, 188
4.	Samuel Isamu Abe	1/9 th	13, 842
5.	Chun Sun Pang Ngit Ngan	2/9 th	14, 585
6.	Domingo Nacino Balbas	1/9 th	53, 609
7.	Edward Kon Sut Young Violet Sau Ung Chun Young	1/9 th	30, 119
8.	Raymond Koh Hock Young	1/9 th	44, 464

AUTHORIZED AND APPROVED BY ORDER OF THE JUDGE
OF THE LAND COURT DATED MARCH 10, 1958
BY ORDER OF THE JUDGE

Abraham N. Akana
Asst. REGISTRAR OF THE LAND COURT

Filed Mar. 6, 1958
Abraham N. Akana
Assistant Registrar

Tax Map Key: 1-7-32:86

PARCEL 27
VINEYARD THOROUGHFARE
Federal Aid Project No. F-098-1(2)

10" × 15" = 1 Sq. Ft.