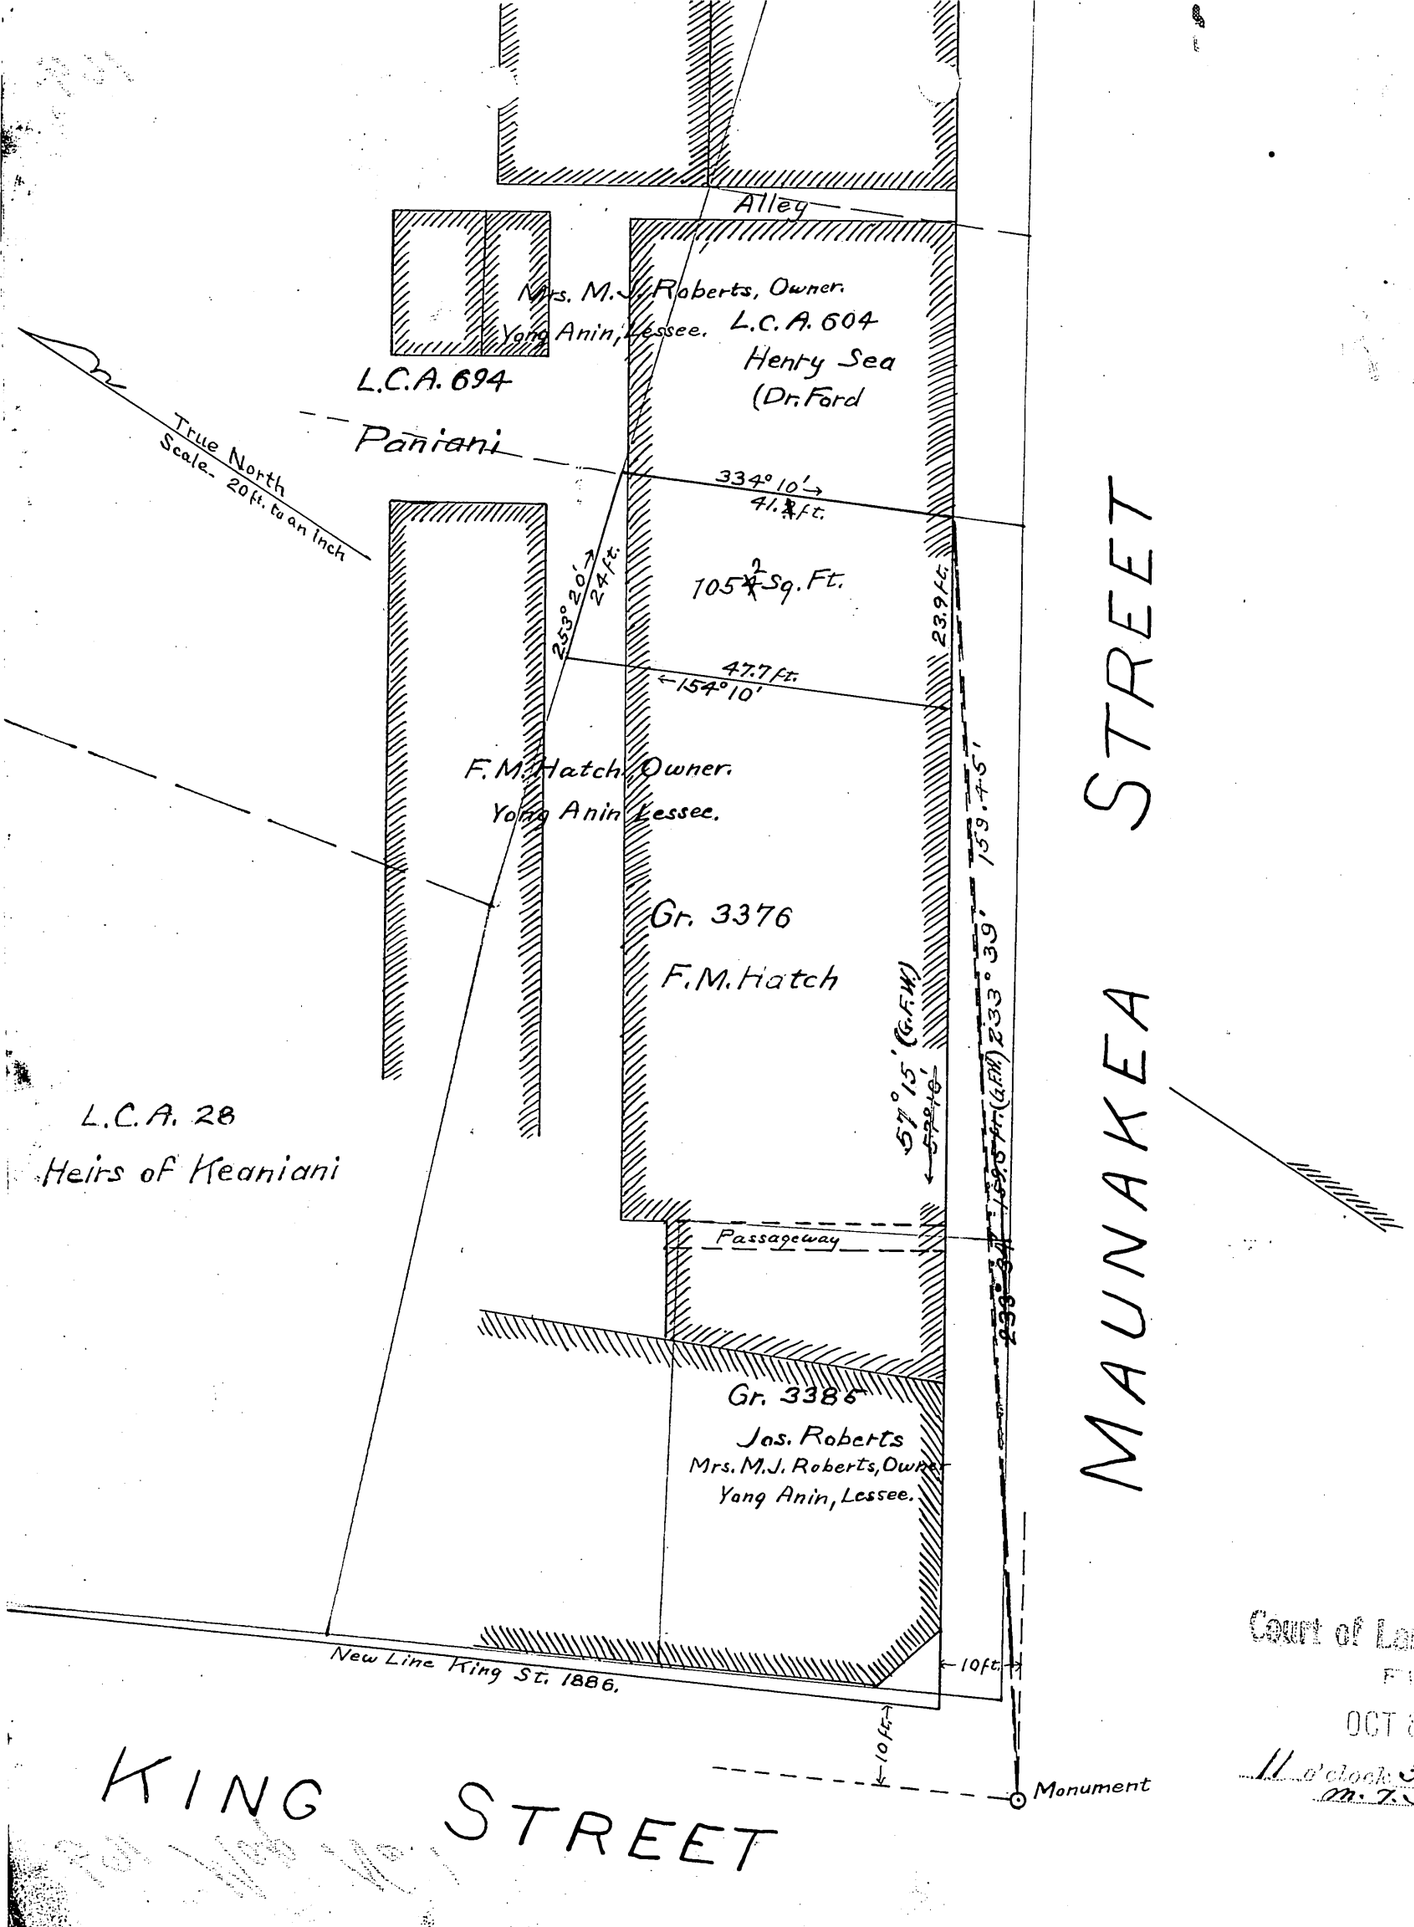

Court of Land Registration.
Territory of Hawaii.

Map and description with Petition No. 169, J. A. Magoon, petitioner.

Lot on northwest side of Maunakea Street, Honolulu, Oahu, being a portion of Grant 3376 to F. M. Hatch, bounded and described as follows:

Beginning at a point on the northwest side of Maunakea Street, by true azimuths (G.F.W.) 233° 39', 159.45', ~~233° 34'~~, ~~159.5 ft.~~, from a government monument at the intersection of Maunakea and King Streets, said monument being set on a 10-ft. offset southeasterly to the northwest line of Maunakea Street and on a 10-ft. offset southwesterly to the new (1886) northeast line of King Street, and running by true azimuths:

1. (G.F.W.) 57° 15', ~~57° 10'~~, 23.9 feet, along Maunakea Street;
2. 154° 10', 47.7 " , " remainder of Grant 3376.
3. 253° 20', 24.0 " , " L.C.A. 694 to Paniani.
4. 334° 10', 41.2 (a.c.a.) " , " L.C.A. 604 to Dr. Ford to the initial point.

Containing an area of 1052 (a.c.a.) square feet.

Honolulu, Jan. 26, 1909.

Arthur C. Alexander
Surveyor.

169

J. Alfred Magoon

Court of Land Registration
FILED
OCT 8 1909
11 o'clock 30 min. A. M.
M. T. Simonton
Registrar.

The above survey and plan has been duly examined by me and found correct

Geo. F. Wright
Asst. Engr. & Surveyor Land Reg. Court. Oct. 22-1909.

The above survey and plan as amended in blue is approved by me as being correct
Geo. F. Wright
Asst. Engr. & Surveyor
Land Reg. Court
April 13-1910