TERRITORY OF HAWAII

COURT OF LAND REGISTRATION

Map and Description with Petition No. 171

Sarah Swinton and Alvin K. Swinton, Petitioners

Lot in Kalia, Waikiki, Kona, Oahu.

Portion of Grant 2789 to W. L. Moehonua.

Beginning at an iron bolt at the South corner of this lot, the coordinates of which referred to Government Survey Trig. Station "Punchbowl" are 9356.5 feet South and 3485.6 feet East, and running by true azimuths:-

1. 144° 40' 164.0 feet;
2. 232° 40' 118.8 feet to a stake;
3. 324° 40' 164.0 feet along fence to an iron bolt;
4. 52° 40' 118.8 feet along fence to the point of beginning.

Area 19471 Square Feet.

H. E. Newton
Surveyor.

Honolulu, T. H.,
October 16th, 1909.

Court of Land Registration
FILED
OCT 28 1909
10 o'clock 50 min. A. M.
M. T. Simmons,
Registrar.

Sarah A. Swinton
Petitioner

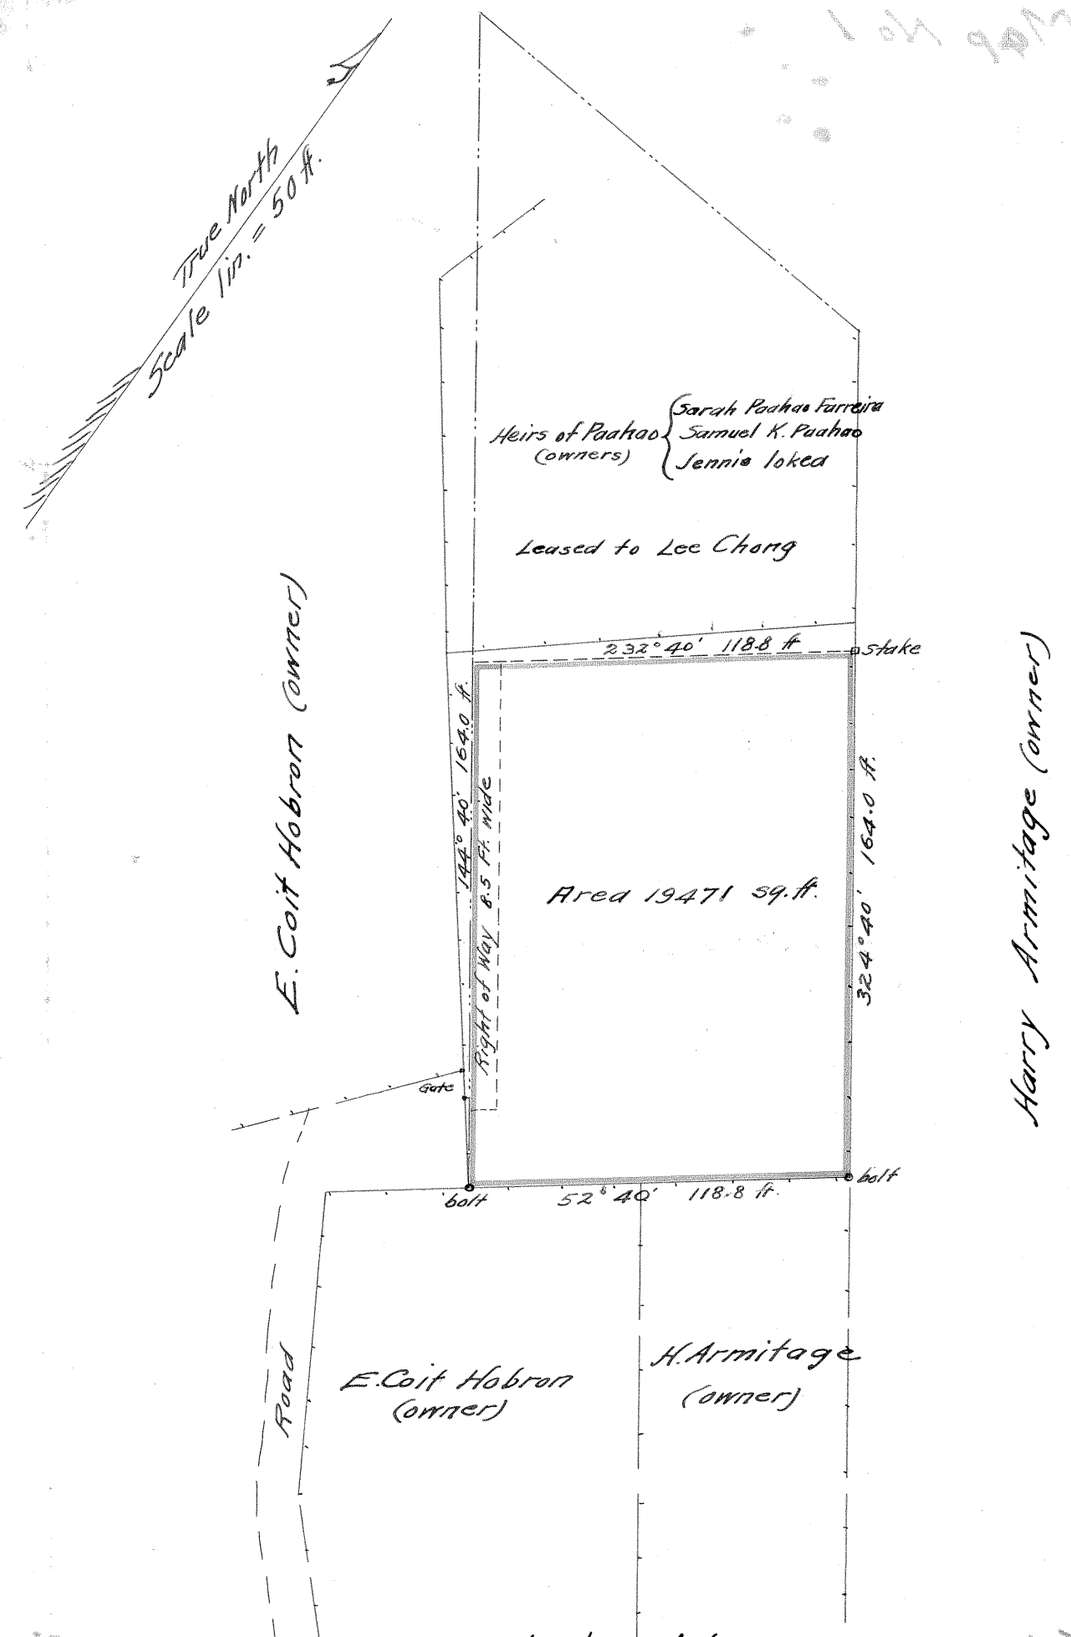

The above survey and plan has been duly examined by me and found correct

Geo. F. Wright
Asst. Engr. & Surveyor Land Reg. Court
Oct 28 1909.

121