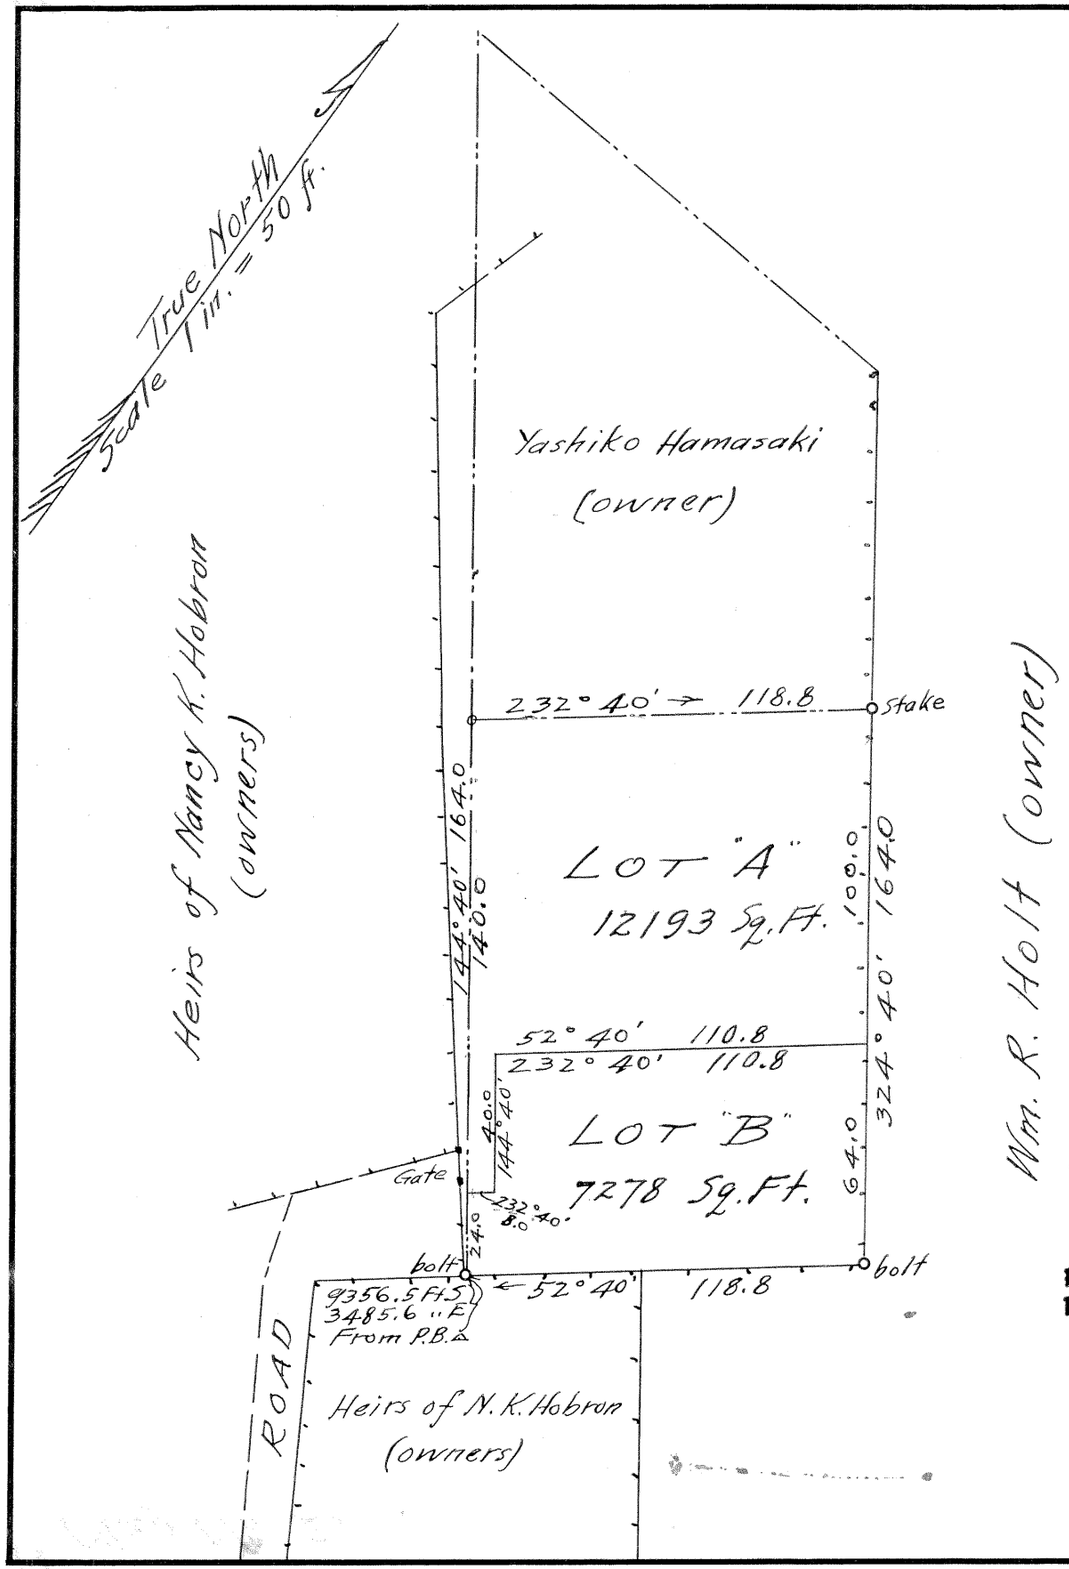

LAND COURT

TERRITORY OF HAWAII

SUBDIVISION OF

LAND COURT APPLICATION No. 171.
INTO LOTS "A" AND "B"
SITUATED AT
KALIA, WAIKIKI, HONOLULU, OAHU.

Scale 1 Inch = 50 Feet

By:- H. E. Newton
Surveyor and maker of Plan.

Honolulu, T.H. Dec. 9th 1924.

Yoshiko Hamasaki,
owner.

Filed December 22 1924
J. H. Fisher
Registrar

I hereby certify that the map hereon being a subdivision of Land Court Application No. 171 has been examined and verified and found to be correct

Honolulu, T.H.
Dec. 26, 1924

Walter E. Wall,
Surveyor, Territory of Hawaii

APPROVED: Dec. 26, 1924

Ray J. O'Brien
Judge of the Land Court.