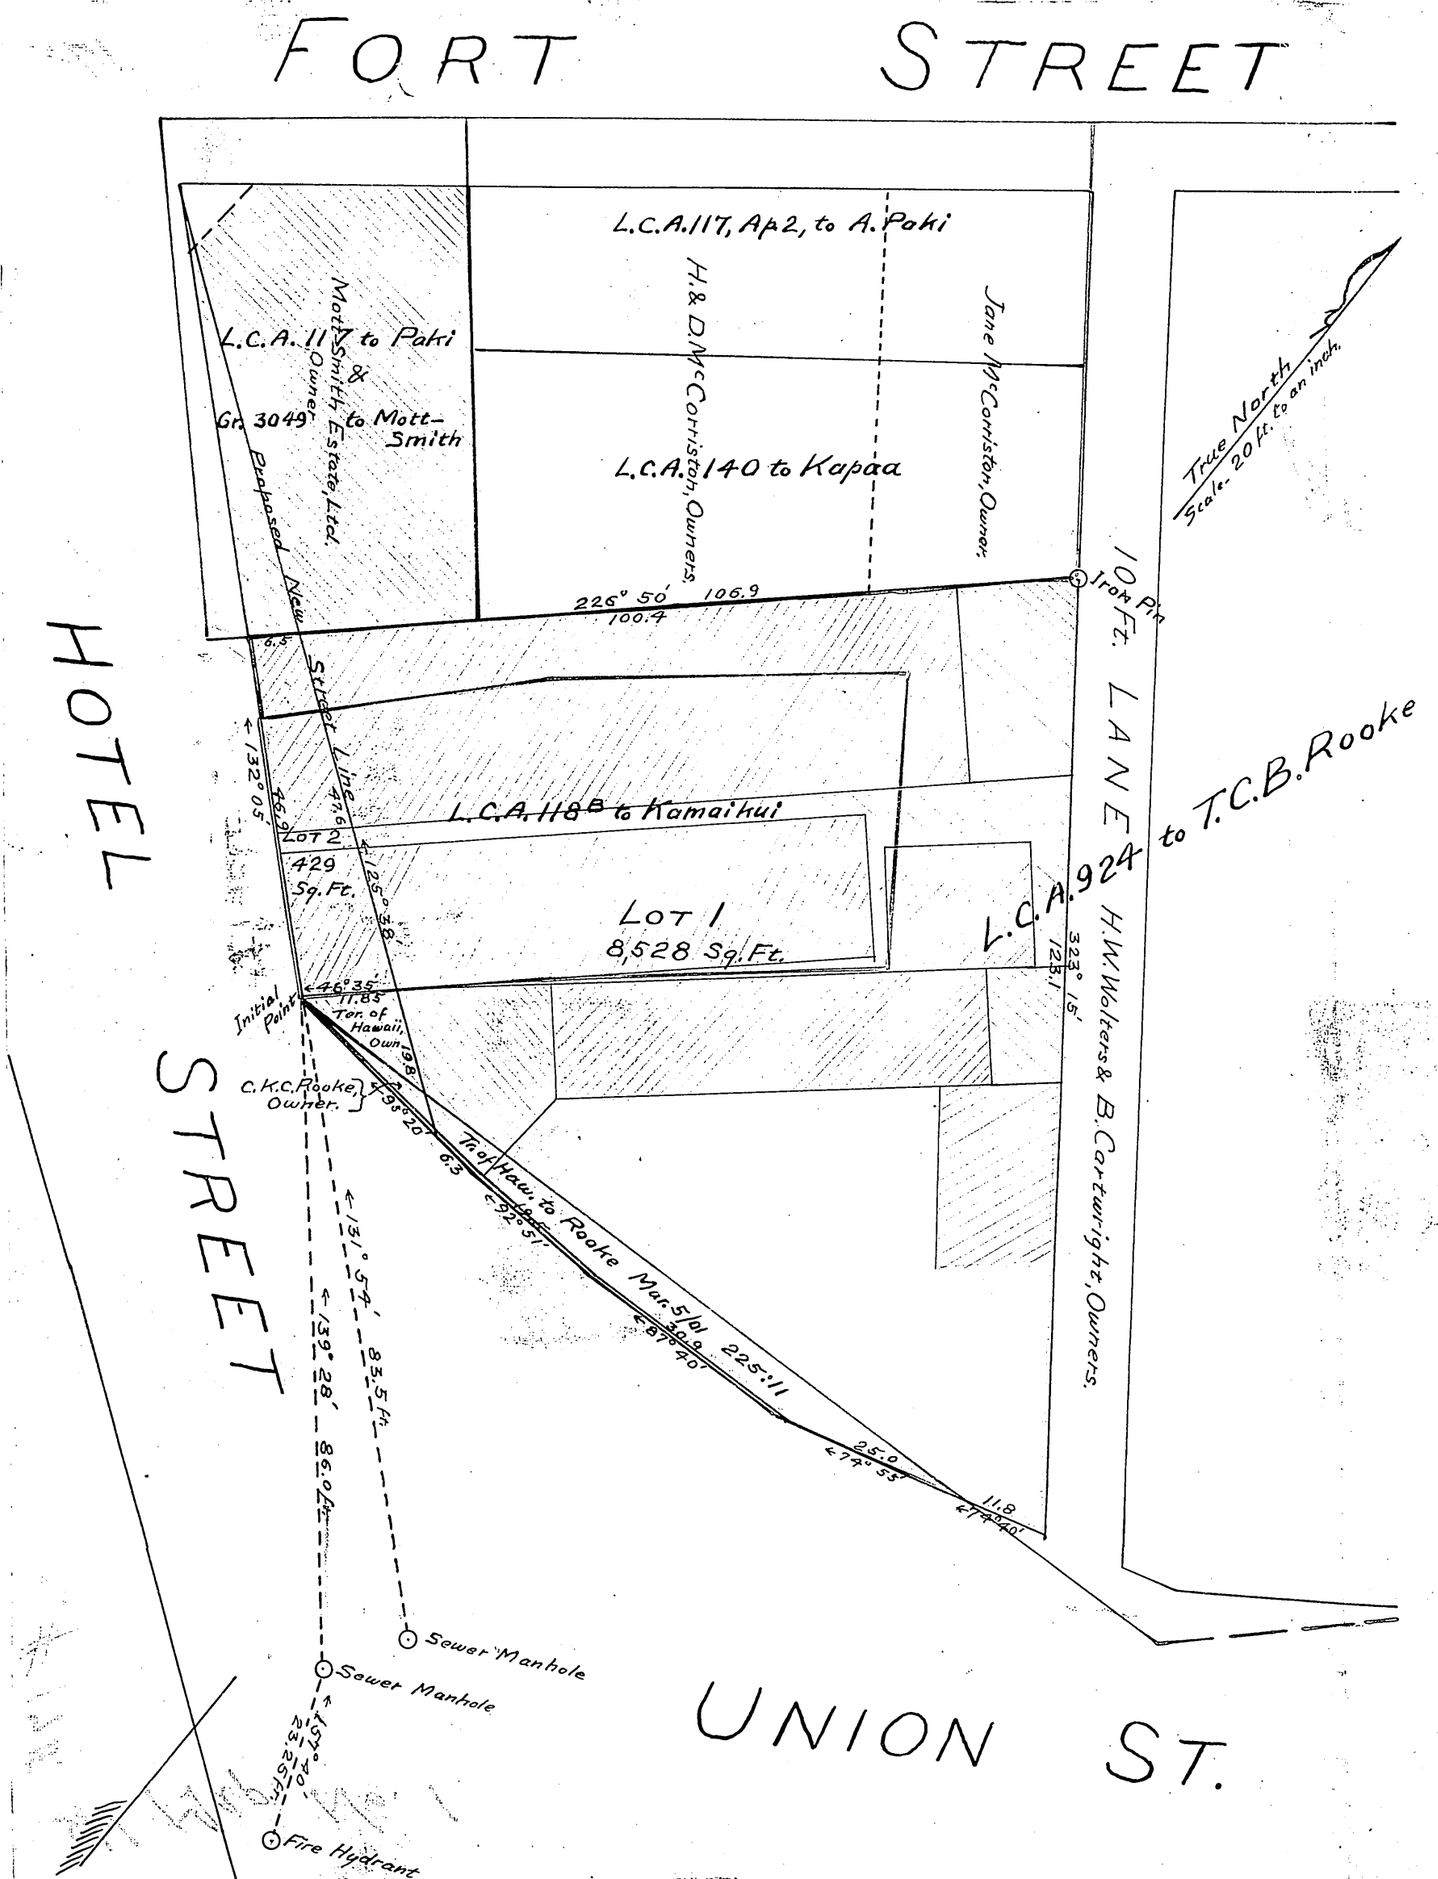


Court of Land Registration. Territory of Hawaii.

Map and description with Petition No. 17N, Bruce Cartwright, Pet'r.

Land on northeast corner of Union & Hotel Streets, Honolulu, being L.C.A. 118B to Kamaikui and portions of L.C.A. 924 to T.C.B. Rooke, and of land conveyed to C.K.C. Rooke by the Territory of Hawaii, March 5, 1901; and bounded and described as follows:

Beginning at a point on the present northeast line of Hotel Street by true azimuth 139° 28', 86.0 feet, from the center of a sewer manhole at the intersection of Union and Hotel Streets makai of the H.R.T. & L. Co's track, and 131° 54', 83.5 feet, from a similar manhole mauka of said track, the coordinates of said Initial Point referred to the Punchbowl Trig. Station being south 926.9 feet and west 3979.0 feet, and running by true azimuths:

1. 132° 05', 46.9 feet, along the present line of Hotel Street to the south corner of the Mott-Smith Building;
2. 226° 50', 106.9 feet, along Grant 3049 to Mott-Smith and L.C.A. 140 to Kapaa to an iron pin on the southwest side of a 10-foot lane;
3. 323° 15', 123.1 feet, along said lane to Union Street;
4. 74° 40', 11.8 " ., " Union Street;
5. 74° 55', 25.0 " , " " " ;
6. 87° 40', 30.9 " , " " " ;
7. 92° 51', 19.5 " , " " " ;
8. 95° 20', 6.3 " , " " " ;
9. 125° 38', 19.8 " , " proposed new northeast line of Hotel Street;
10. 46° 35', 11.85 " , to the initial point, and

Containing an area of 8957 square feet.

Honolulu, Jan. 4, 1910.

Arthur C. Alexander
Surveyor.

BALDWIN & ALEXANDER
Civil Engineers & Surveyors
Honolulu, T. H.

Court of Land Registration
FILED
JAN 13 1910
3 o'clock 30 min. P. M.
Chas. T. Merriam
Asst Registrar.

The above description and plan has been duly examined by me and found correct.

Geo. F. Wright
Asst. Engr. & Surveyor
Land Reg. Court

Jan 17-1910

17
1.33