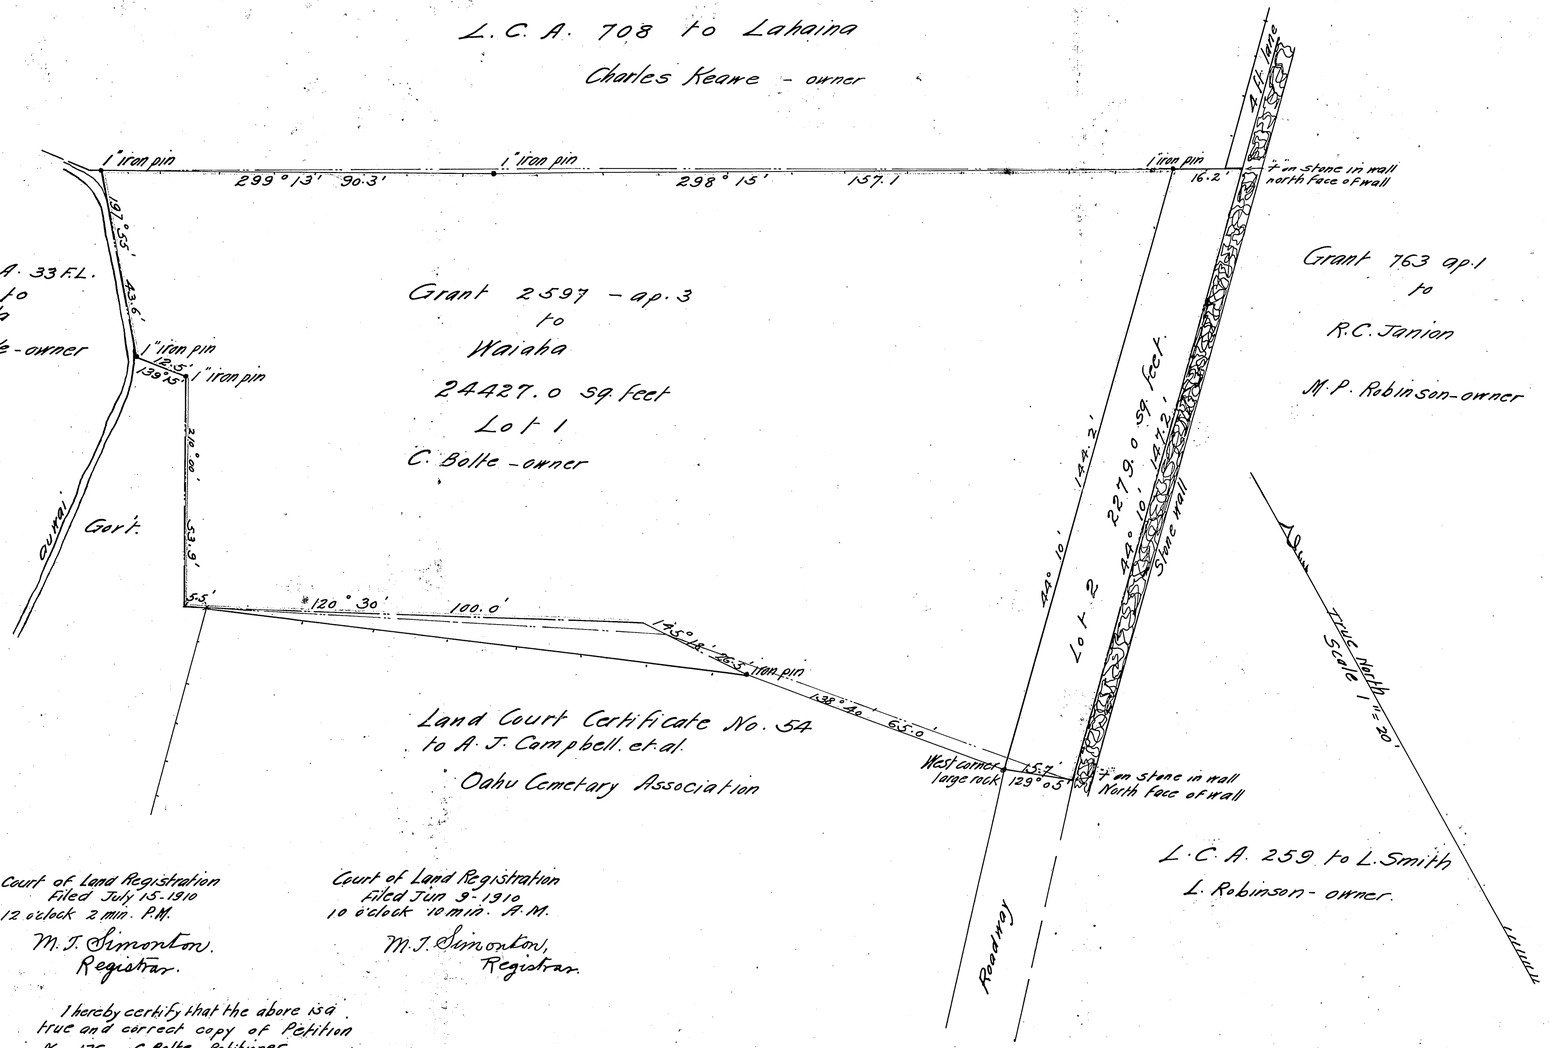

Court of Land Registration
Filed July 15-1910
12 o'clock 2 min. P.M.

M. J. Simonton,
Registrar.

Court of Land Registration
Filed Jun 9-1910
10 o'clock 10 min. A.M.

M. J. Simonton,
Registrar.

I hereby certify that the above is a true and correct copy of Petition No. 176. - C. Bolte - Petitioner.

Geo. F. Wright
July 23 1910

Territory of Hawaii Court of Land Registration
Map and description with Petition No 176
Cristel Bolte - Petitioner

Being Grant 2597 - ap. 3 to Waiaha
Nuuanu Valley, Honolulu, Kona, Oahu.

Lot 1 :- Beginning at an iron pin on fence line, being the East corner of this piece, on the Northwest side of road the co-ordinates of said point referred to a Gov't. Survey Monument at the West corner of Judd and Nuuanu Streets (on 20-ft offsets to the new South west and North west lines of these streets) being 1381.8 feet North and 143.1 feet East and running by true azimuths:—

1 -	44° 10'	144.2	feet along the Northwest side of road to the West corner of large rock.	
2 -	138° 40'	65.0	" "	Land Court Certificate No. 54 to an iron pin
3 -	145° 18'	26.5	" "	Land Court Certificate No. 54
4 -	120° 30'	100.0	" "	Land Court Certificate No 54
5 -	120° 30'	5.5	" "	Government
6 -	210° 00'	53.9	" "	Gov't to an iron pin
7 -	139° 15'	12.5	" "	Gov't, to an iron pin on South east bank of auwai
8 -	197° 55'	43.6	" "	South east bank of auwai to iron pin.
9 -	299° 13'	90.3	" "	Fence along L.C.A. 708 to Lahaina to iron pin
10 -	298° 15'	157.1	" "	Fence along L.C.A. 708 to Lahaina to point of beginning

Area 24427.0 sq. feet.

Lot 2 :- Beginning at an iron pin on fence line, being the North corner of this piece, on the Northwest side of road, the co-ordinates of said point referred to a Gov't. Survey Monument at the West corner of Judd and Nuuanu Streets (on 20-ft offsets to the new South west and North West lines of these streets) being 1381.8 feet North and 143.1 feet East and running by true azimuths:-

1 -	298° 15'	16.2	feet across road to old + on stone in the North west face of wall
2 -	44° 10'	147.2	" along Northwest face of wall, along Grant 763 to R.C. Janion to + on stone in wall
3 -	129° 05'	15.7	feet across road to the West corner of large rock.
4 -	224° 10'	144.2	feet along the Northwest side of road to point of beginning

Area 2279.0 sq. feet.

Honolulu, April 15-1910

Geo. F. Wright
Surveyor.

The map and description here on have been examined by me and found to be correct.

Honolulu, July 21, 1910

Arthur C. Alexander
Court Surveyor

3up