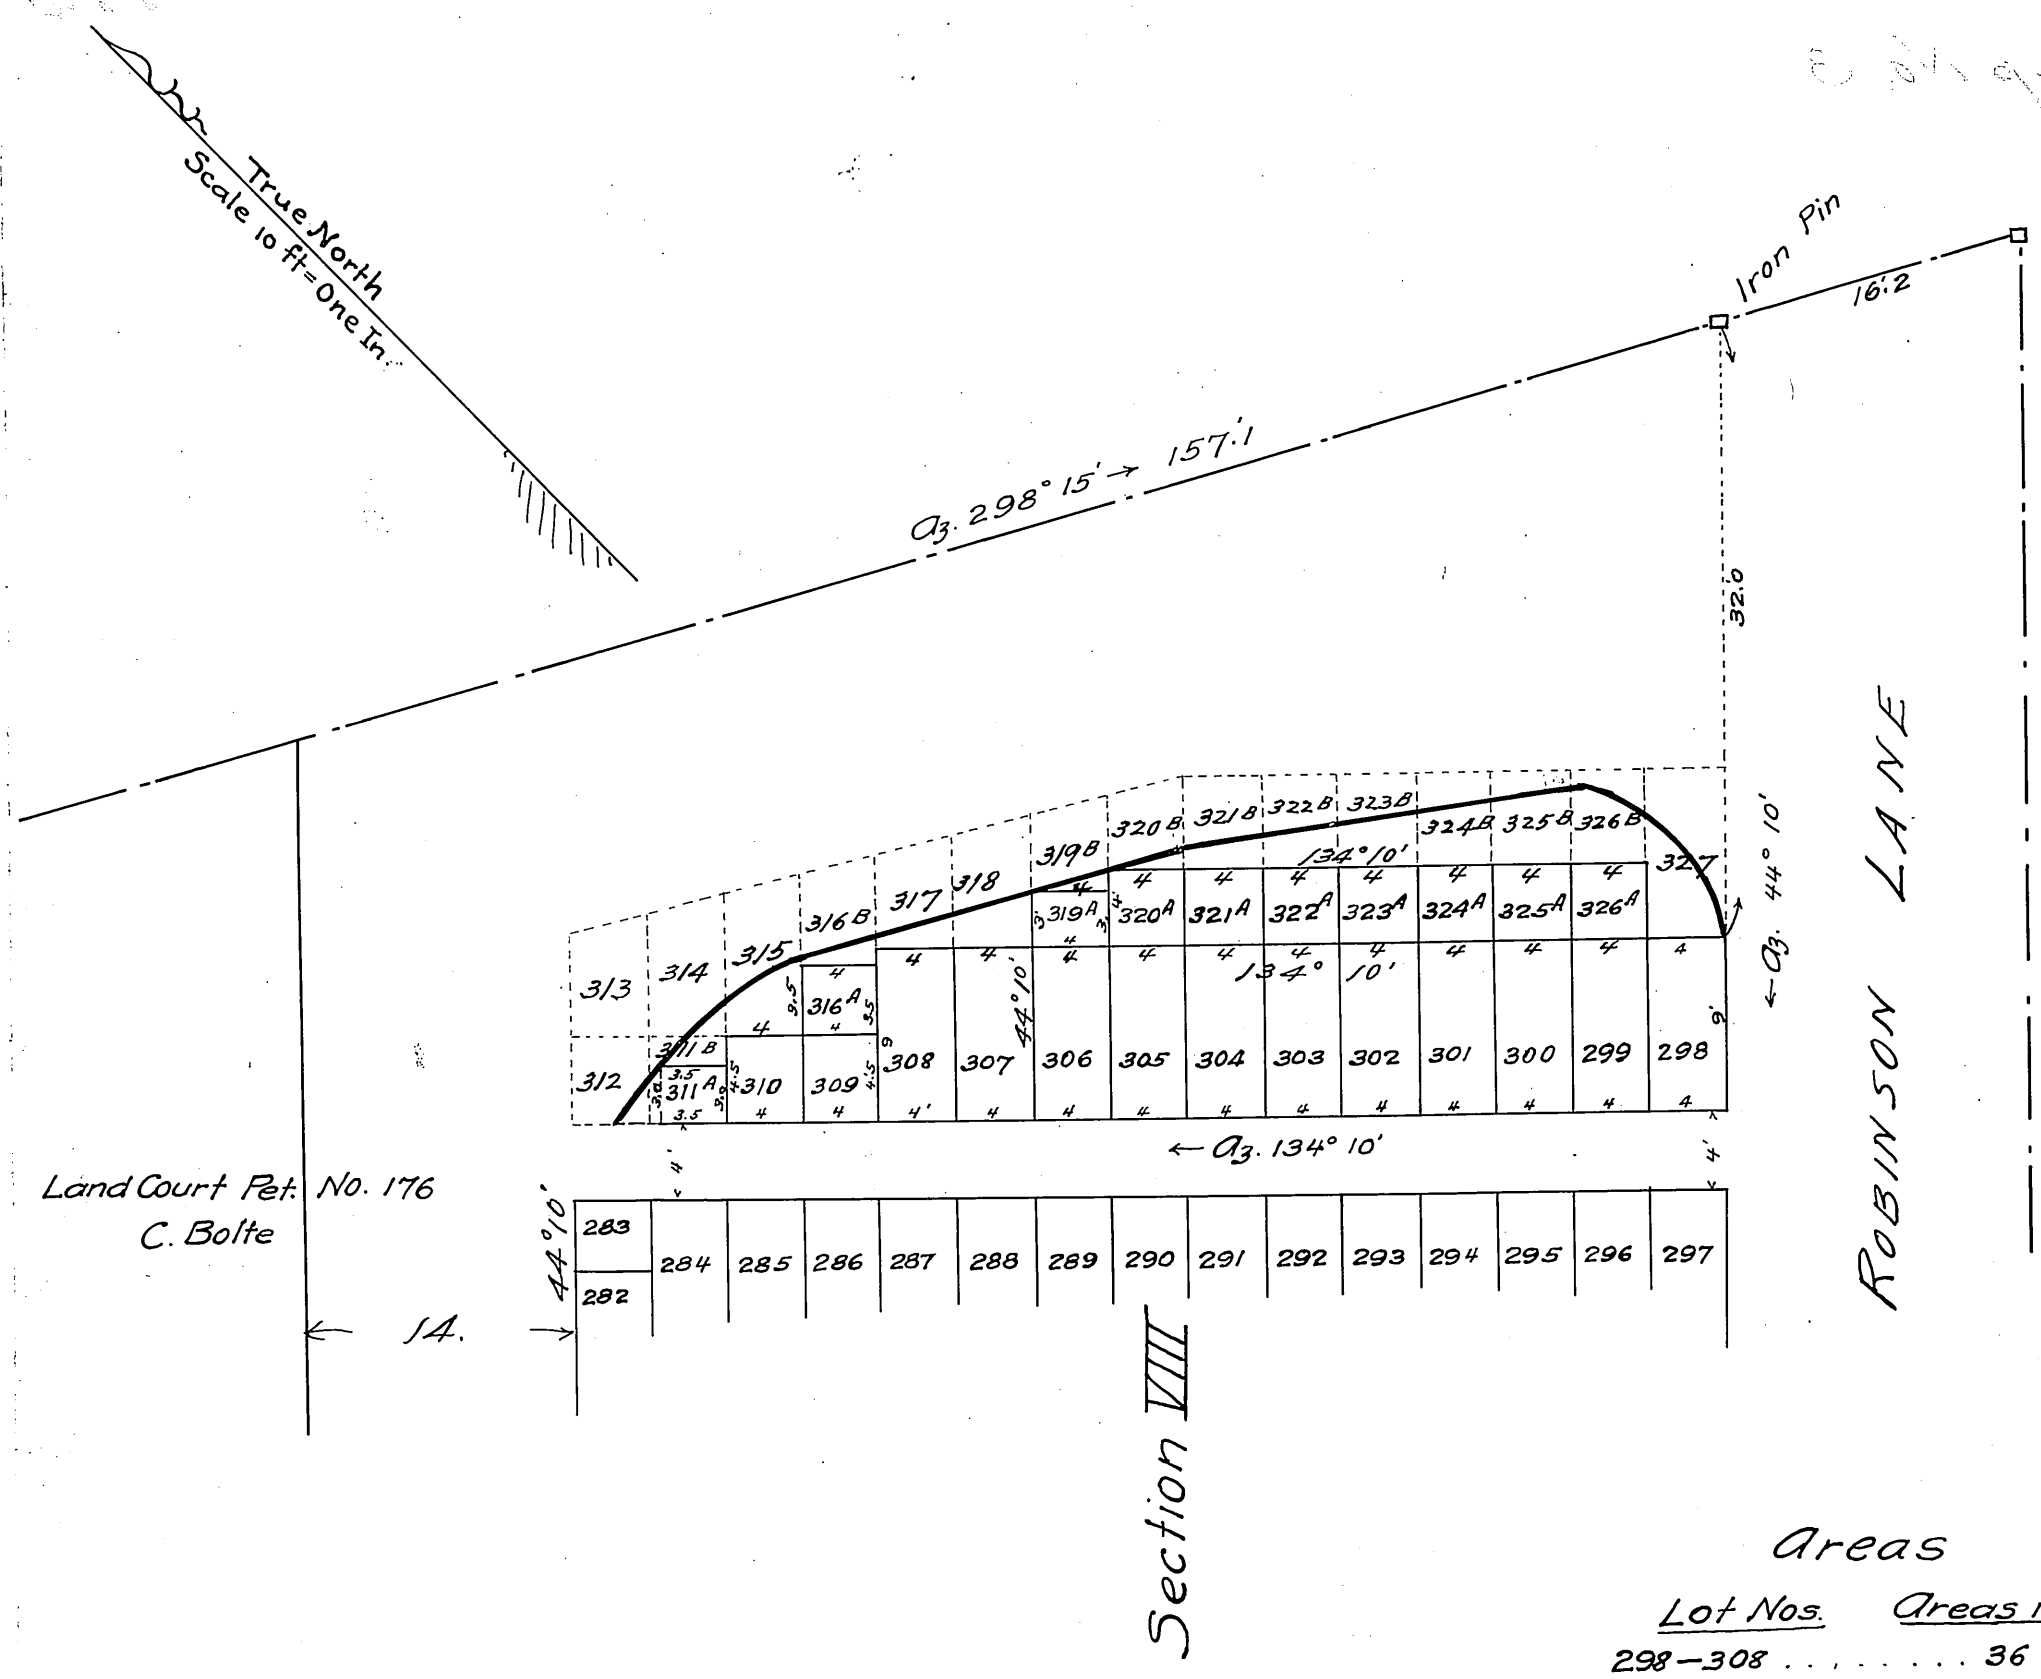

Areas

Lot Nos.	Areas in Sq. ft.
298–308	36
309	18
310	18
311A	10.5
316A	14
319A	12
320A	16
321A	16
322A	16
323A	16
324A	16
325A	16
326A	16

Subdivision of Section VIII, of Subdivision of Land Court Petition No. 176

Trustees, of Oahu Cemetery Association, (Owners)

Nuuanu Cemetery, Honolulu, Oahu.

Honolulu May 28, 1918. Baldwin & Alexander, Surveyors.
by E. D. Baldwin
405 Bank of Hawaii Bldg.

APPROVED June 19, 1918,

W. L. Edings
Judge of the Land Court, T. H.

Filed June 1918

A. V. Hogan

Registrar Land Court

I hereby certify that the map hereon being a subdivision of Section VIII of subdivision of Land Court Petition No. 176, has been examined and verified and found to be correct

Honolulu, T. H. Walter E. Wall,
June 15, 1918. Surveyor, Territory of Hawaii.

I hereby certify this to be a true and correct copy of map filed in the Land Court with subdivision of Section VIII of Subdivision of Petition No. 176.

Honolulu, T. H. Walter E. Wall,
June 15, 1918. Surveyor, Territory of Hawaii.