MAP 4

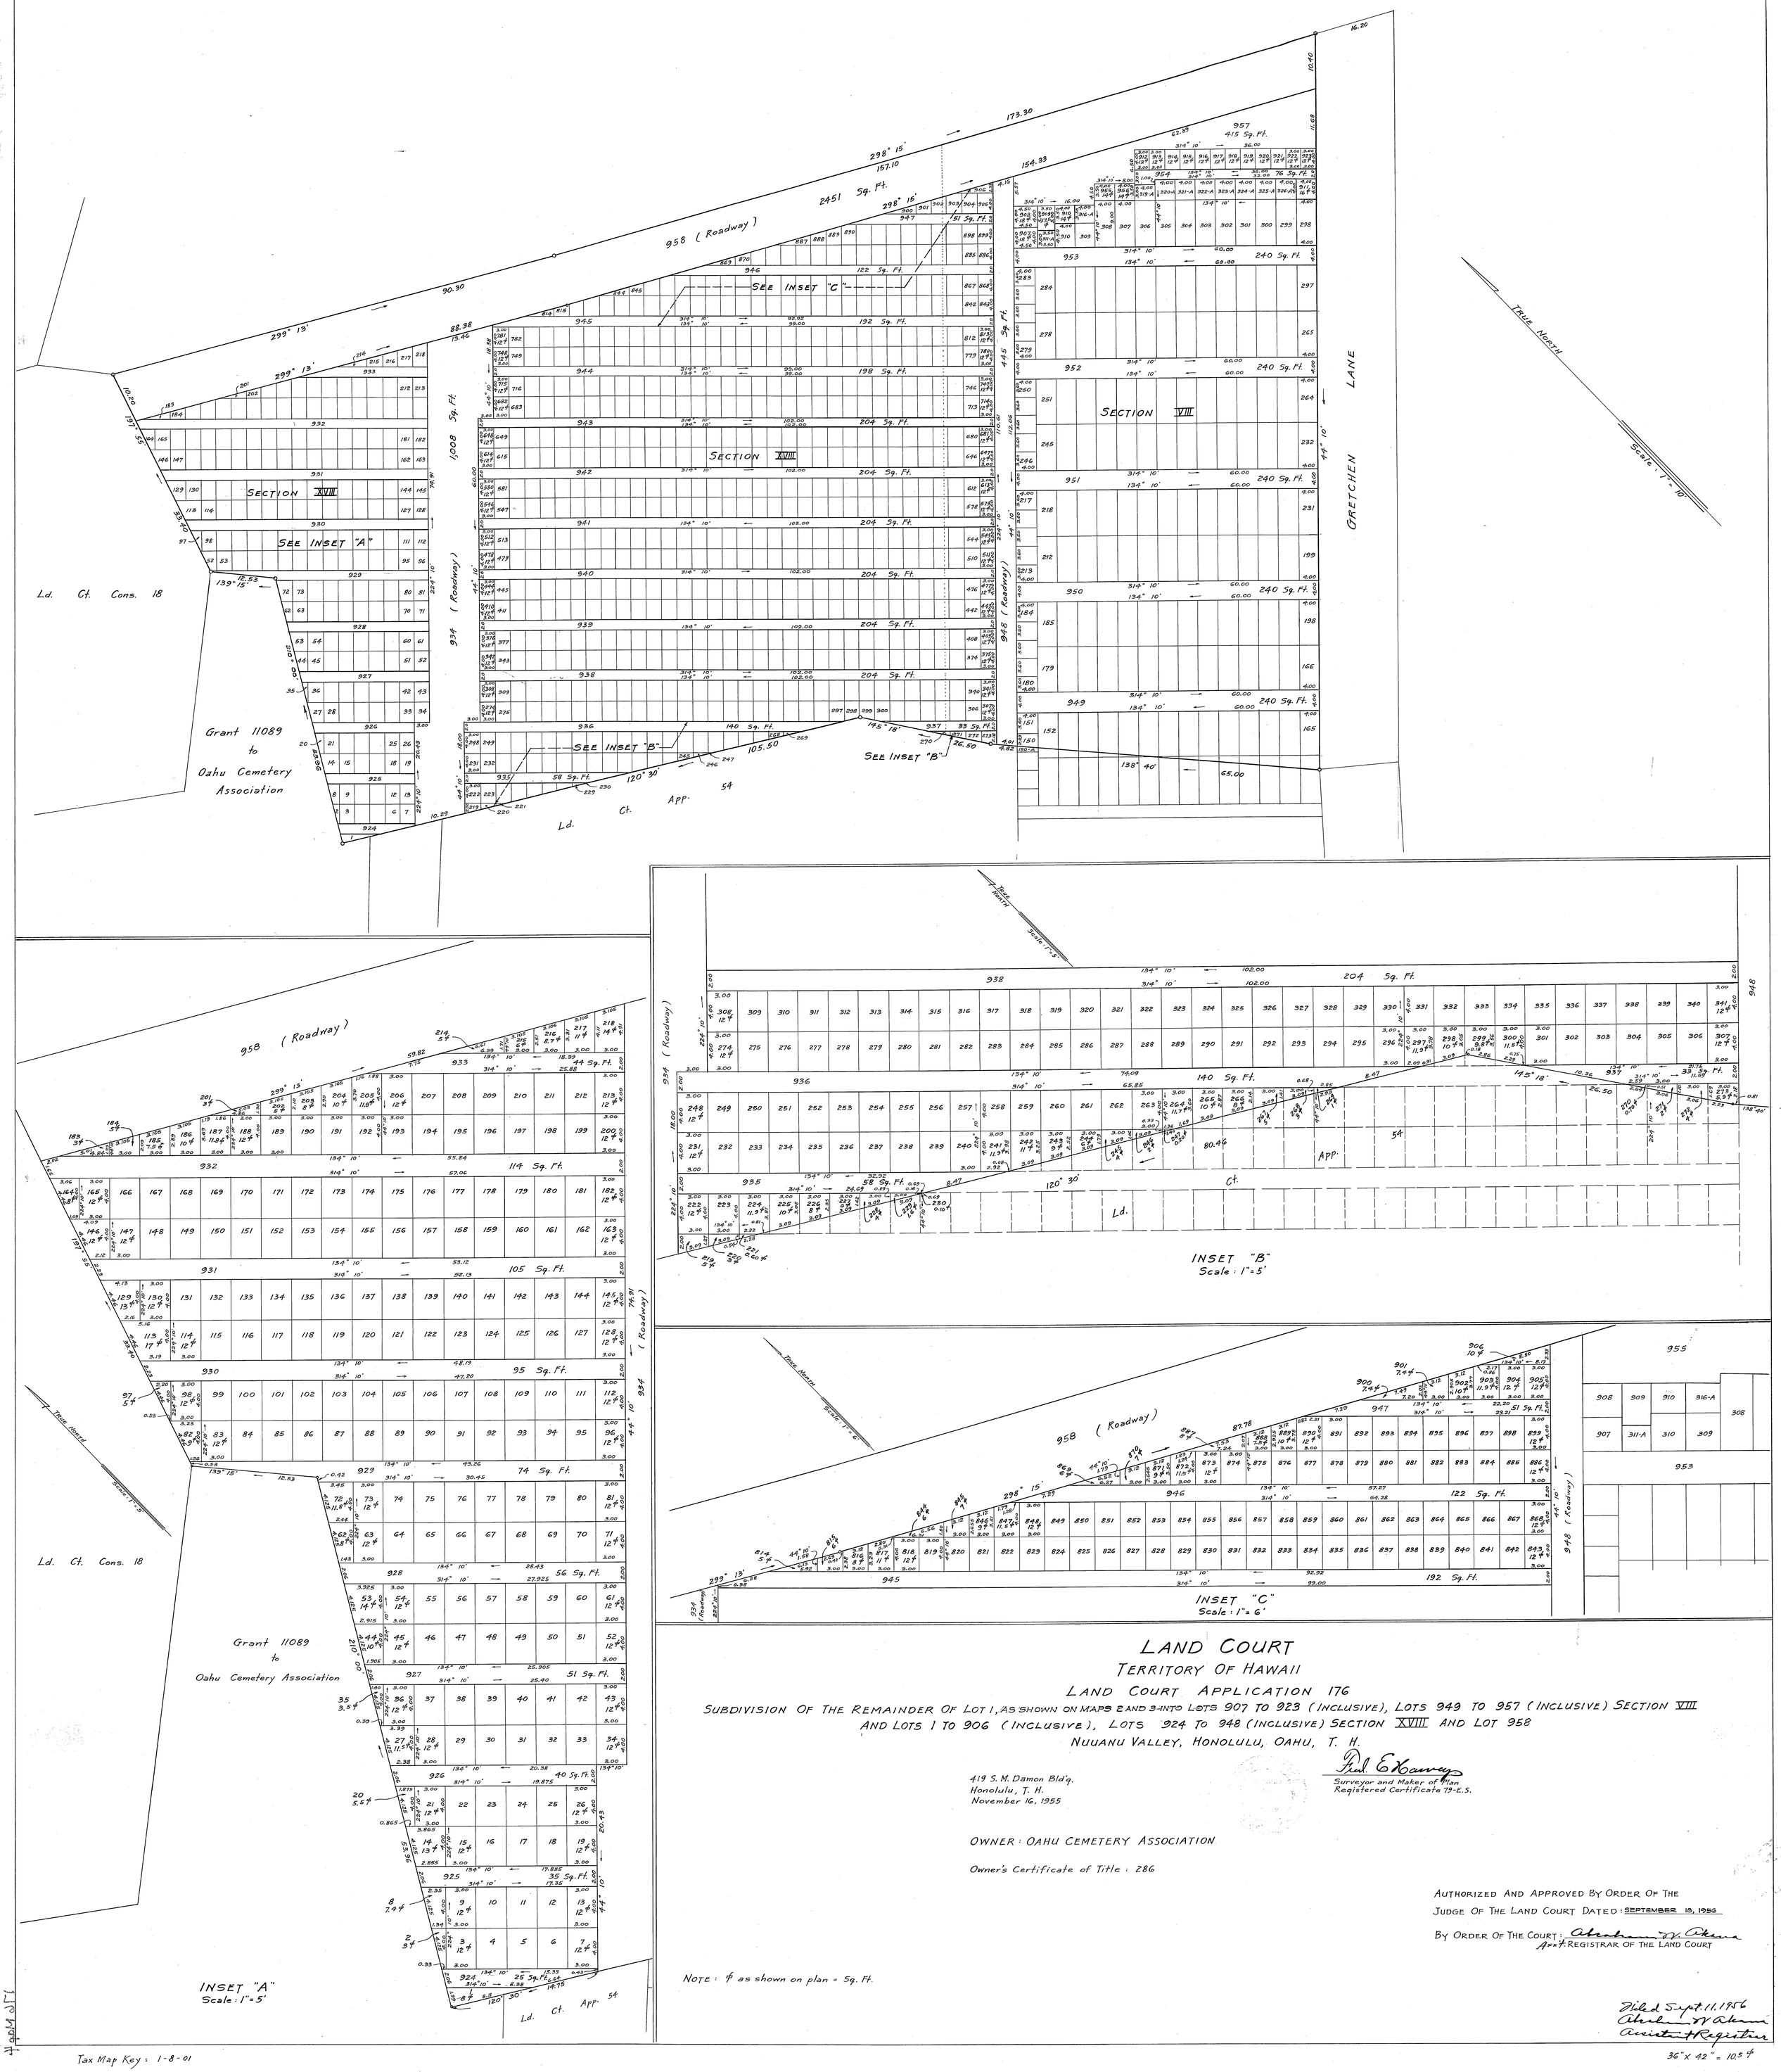

LAND COURT

TERRITORY OF HAWAII

LAND COURT APPLICATION 176

SUBDIVISION OF THE REMAINDER OF LOT 1, AS SHOWN ON MAPS 2 AND 3 INTO LOTS 907 TO 923 (INCLUSIVE), LOTS 949 TO 957 (INCLUSIVE) SECTION VIII AND LOTS 1 TO 906 (INCLUSIVE), LOTS 924 TO 948 (INCLUSIVE) SECTION XVIII AND LOT 958

NUUANU VALLEY, HONOLULU, OAHU, T. H.

Fred E. Harvey
Surveyor and Maker of Plan
Registered Certificate 79-E.S.

419 S. M. Damon Bld'g.
Honolulu, T. H.
November 16, 1955

OWNER: OAHU CEMETERY ASSOCIATION

Owner's Certificate of Title: 286

AUTHORIZED AND APPROVED BY ORDER OF THE JUDGE OF THE LAND COURT DATED: SEPTEMBER 18, 1956

BY ORDER OF THE COURT: Abraham N. Akana
ASST. REGISTRAR OF THE LAND COURT

NOTE: # as shown on plan = Sq. Ft.

Filed Sept. 11, 1956
Abraham N. Akana
Assistant Registrar

Tax Map Key: 1-8-01

36" X 42" = 10.5 #