LAND COURT

TERRITORY OF HAWAII

Subdivision of Land Court Petition No. 177
Into Lots A, B, and C.
Mary Louise Moses, Petitioner.
Puueo, South Hilo, Hawaii.

Lot A:— Beginning at the South corner of this lot, at the ~~South~~ North W.E.W. corner of Wainaku Street (Puueo St.) and Iliahi Street (Kennedy St.), the coordinates of said point of beginning referred to Gov't Survey Trig. Station "Halai" being 4595.69 feet North and 1702.71 feet East, and running as follows by true azimuths:—

1. 161° 40' 130.0 feet along the East side of Wainaku Street (Puueo St.);
2. 259° 15' 120.0 feet along Lot B, of this subdivision;
3. 341° 40' 130.0 feet along Lot C, of this subdivision;
4. 79° 15' 120.0 feet along the North side of Iliahi Street (Kennedy St.) to the point of beginning.

Area 15462 Square Feet.

Lot B:— Beginning at the South corner of this lot, the West corner of Lot A, and on the East side of Wainaku Street (Puueo St.), said point of beginning being by true azimuth and distance 161° 40' 130.0 feet from the initial point of Lot A (being North corner of Wainaku and Iliahi Streets) and running as follows by true azimuths:—

1. 161° 40' 20.0 feet along the East side of Wainaku Street (Puueo St.);
2. 259° 15' 120.0 feet along Lot 3, Block 2, of the Puueo Subdivision;
3. 341° 40' 20.0 feet along Lot C, of this subdivision;
4. 79° 15' 120.0 feet along Lot A, of this subdivision to the point of beginning

Area 2378 Square Feet.

Lot C:— Beginning at the South corner of this lot, the East corner of Lot A, and on the North side of Iliahi Street (Kennedy St.), said point of beginning being by true azimuth and distance 259° 15' 120.0 feet from the initial point of Lot A (being North corner of Wainaku and Iliahi Streets) and running as follows by true azimuths:—

1. 161° 40' 150.0 feet along Lots A and B, of this subdivision;
2. 259° 15' 105.0 feet along Lots 3 and 5, Block 2, of the Puueo Subdivision;
3. 341° 40' 150.0 feet along Lot 17, Block 2, of the Puueo Subdivision;
4. 79° 15' 105.0 feet along the North side of Iliahi Street (Kennedy St.) to the point of beginning.

Area 15610 Square Feet.

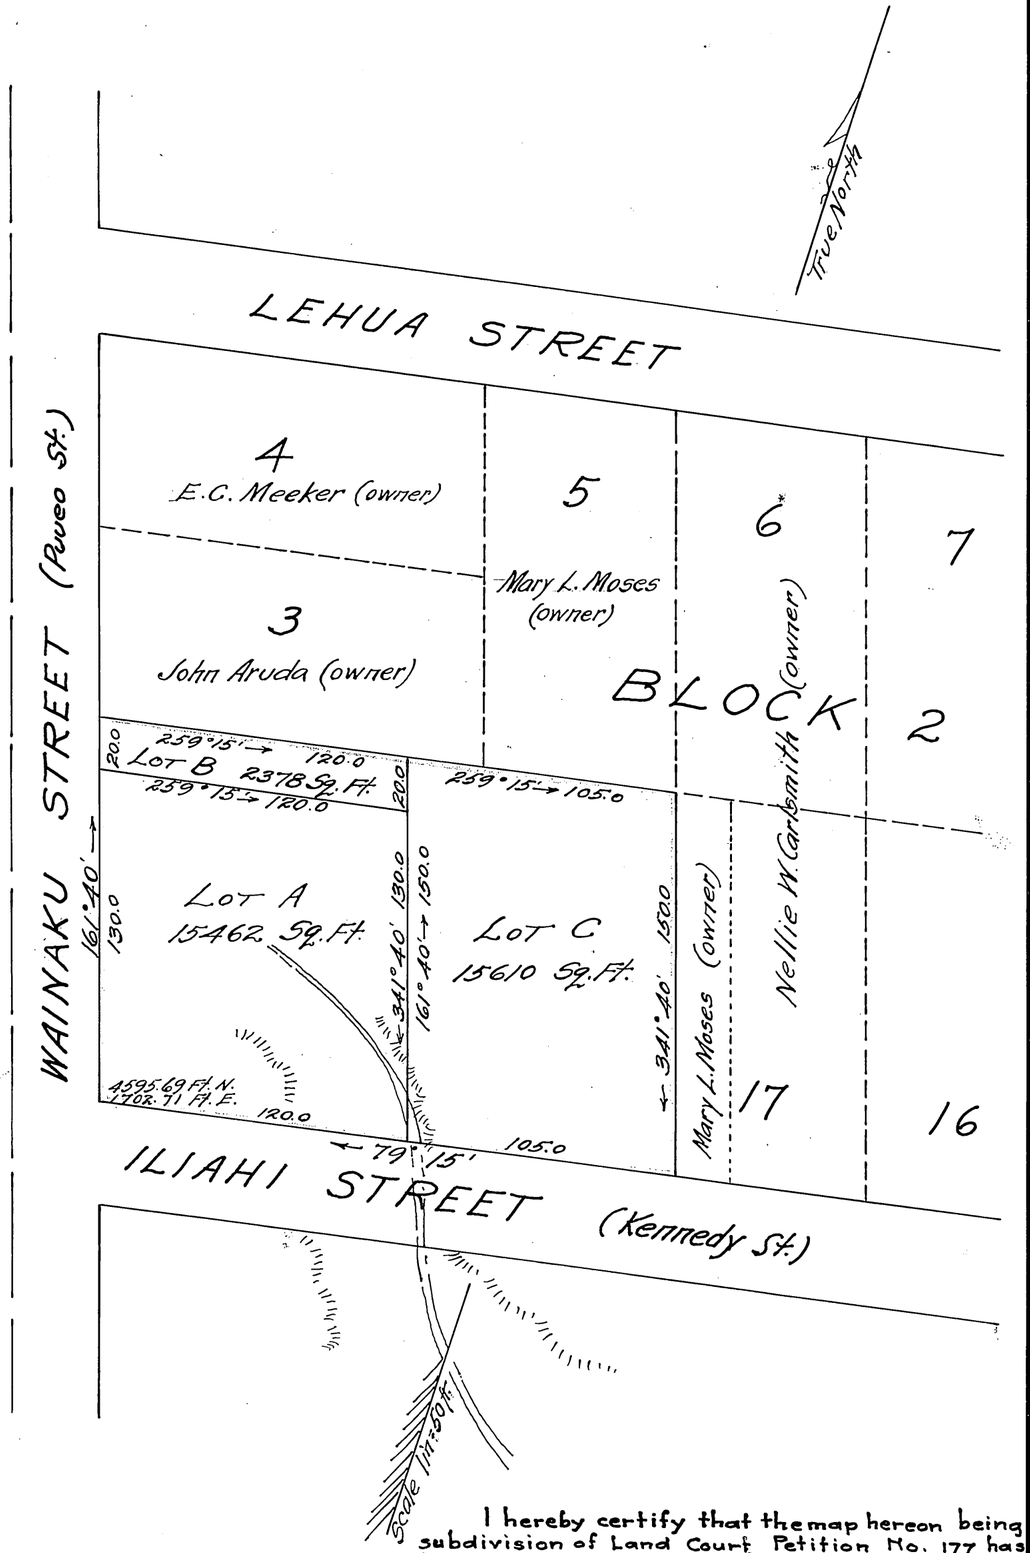

I hereby certify that the map hereon being subdivision of Land Court Petition No. 177 has been examined and verified and found to be correct.

Honolulu, T.H.
January 7, 1920.

Walter E. Wall,
Surveyor, Territory of Hawaii.

Mary Louise Moses

Approved Jan. 9. 1920

Hilo, Hawaii.
Aug 25th, 1919.

J. T. De Bolt
Judge of the Land Court.

Surveyor.

I hereby certify this to be a true and correct copy of map filed in the Land Court as subdivision of Petition No. 177

Honolulu, T.H.
January 7, 1920.

Walter E. Wall,
Surveyor, Territory of Hawaii.

Filed Dec. 1, 1919
A.V. Hogan
Registrar

Subdivision A.B.C.