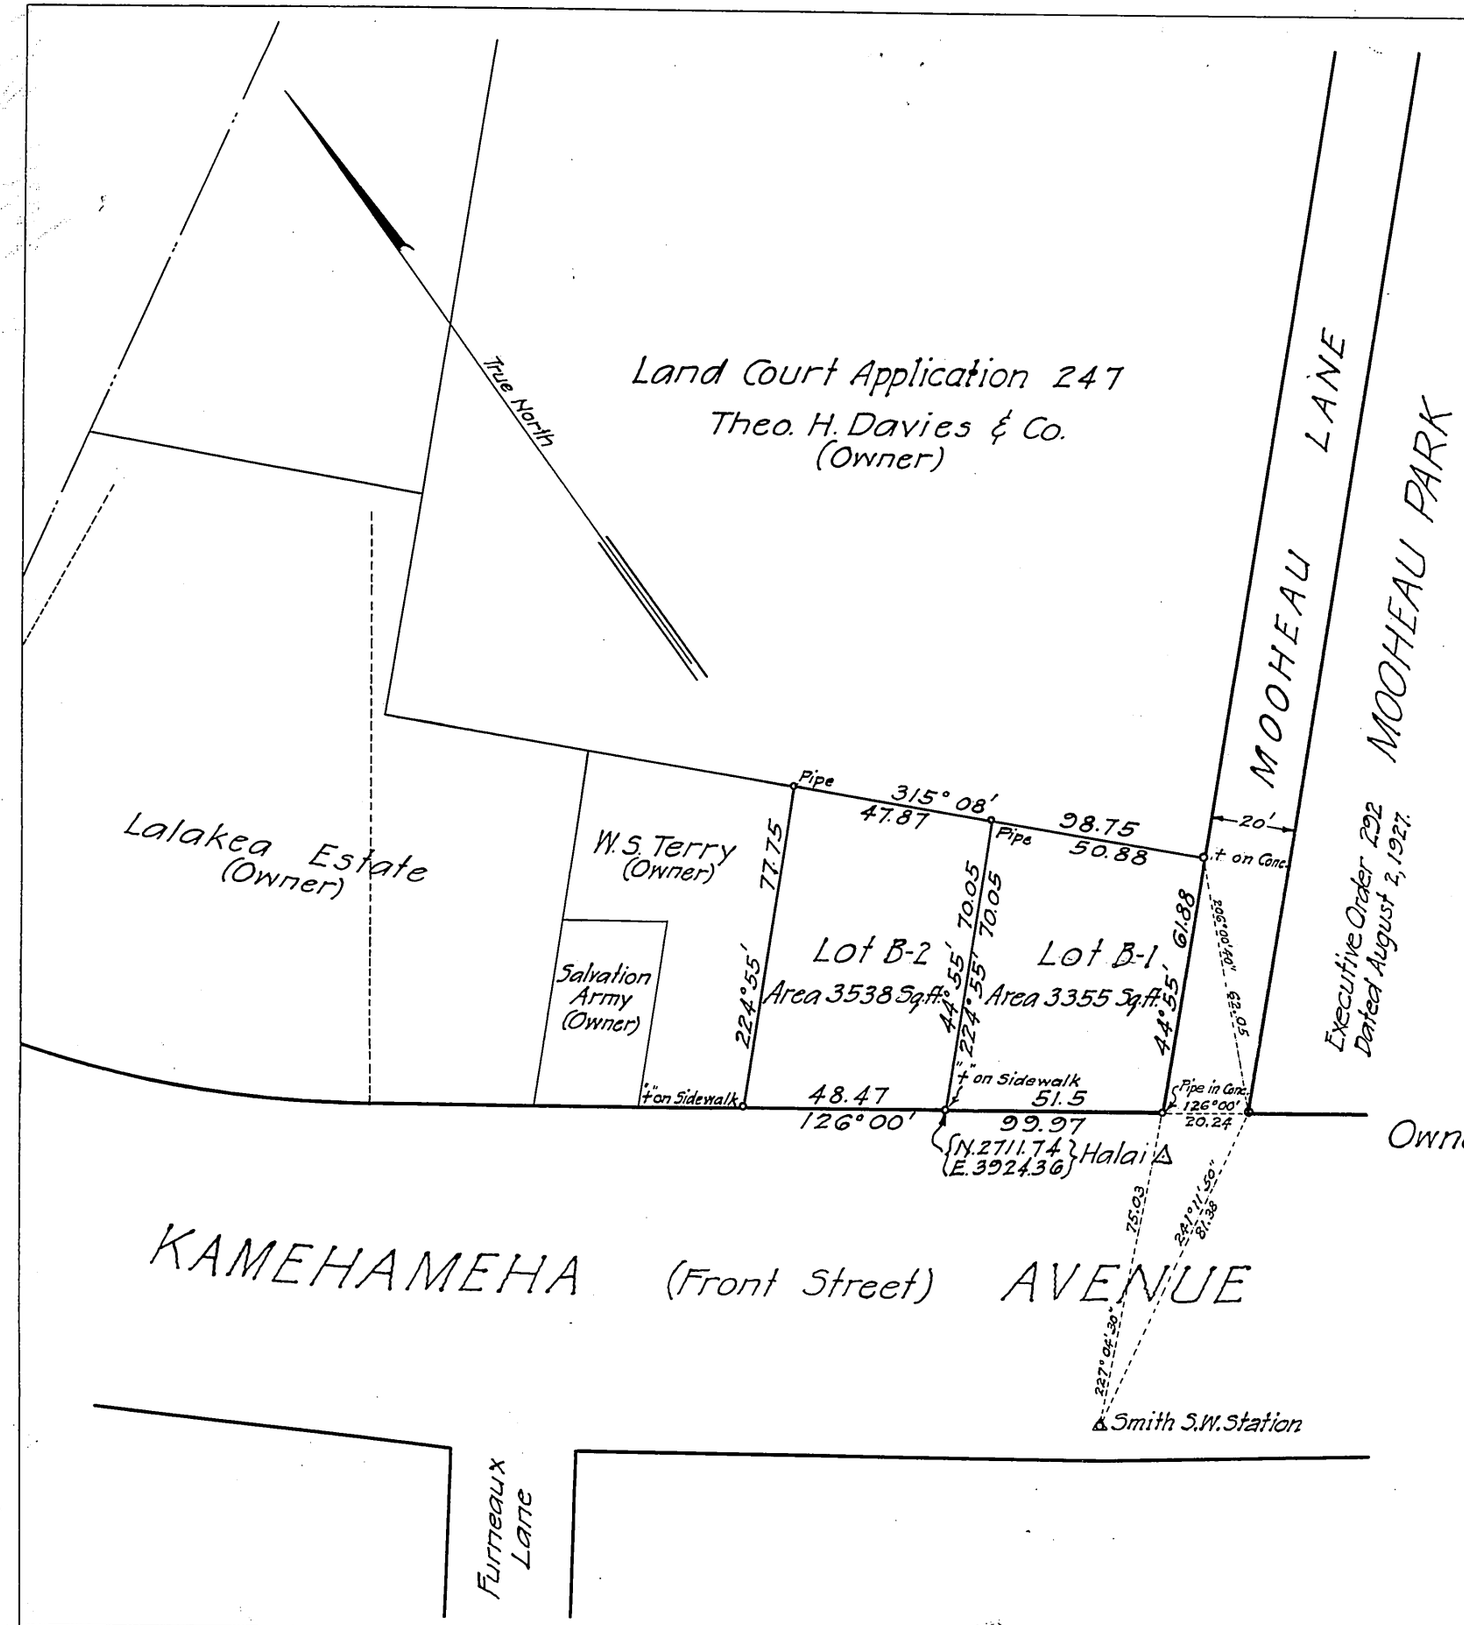

LAND COURT
TERRITORY OF HAWAII

Subdivision of Lot B of Land Court Application 179
into Lots B-1 and B-2

Situate on the Northeast side of Kamehameha Ave. (Front St.)
Punahoa 1st, Hilo City, South Hilo, Hawaii.
Scale 1 inch = 40 feet.

Hilo, Hawaii
September 25, 1931.

John W. Smith
Surveyor & Maker of Plan.
Hilo, Hawaii.

Owners: Koichi Taniguchi
Hikotaro Ohara

Owner's Certificate of Title: 10436

I hereby certify that the map hereon being a subdivision of Land Court Application 179, as herein entitled, has been examined and verified and found to be correct, and that it has been approved by Order of the Judge of the Land Court dated Jan. 29, 1932.
Honolulu, T. H.
Jan. 29, 1932.

Robert D. King
Surveyor, Territory of Hawaii

Filed Dec. 1, 1931
P. B. Mulholland
Registrar

8