COURT OF LAND REGISTRATION
Territory of Hawaii.

Map and Description with Petition No. 180.
Mutual Telephone Co. Ltd, Petitioner.

Lot at West corner of Alakea and Merchant Streets, Honolulu, being portions of L.C. Awards 162 and 163 to V. Kamamalu.

Beginning at the West corner of Alakea and Merchant Streets, from which the Government Survey Street Monument on a 10 ft. offset to the Northwesterly side of Alakea Street and an 8 ft. offset to the Southwesterly side of Merchant Street (same Monument referred to in L.R. Court Certificates 82 & 181) is by true azimuth and distance 276° 17' 14 1/10 ft. and running by true azimuths:-

1. 51° 03' 90 feet along Alakea Street to an iron bolt;
2. 148° 48 1/2' 60 2/10 feet along fence along portions of L.C. Awards 65-06 and 162 owned by Est. of Claus Spreckels, to iron bolt;
3. 234° 39' 72 1/10 feet along fence along portion of L.C. Award 162 owned by Estate of Claus Spreckels, to iron bolt;
4. (G.F.W.) 310° 51' ~~49° 09'~~ 56 ft. along Merchant Street to the initial point.

containing an area of 4644 Square feet.

Honolulu, Hawaii.
April 30th. 1910

Walter E. Wall,
Surveyor.

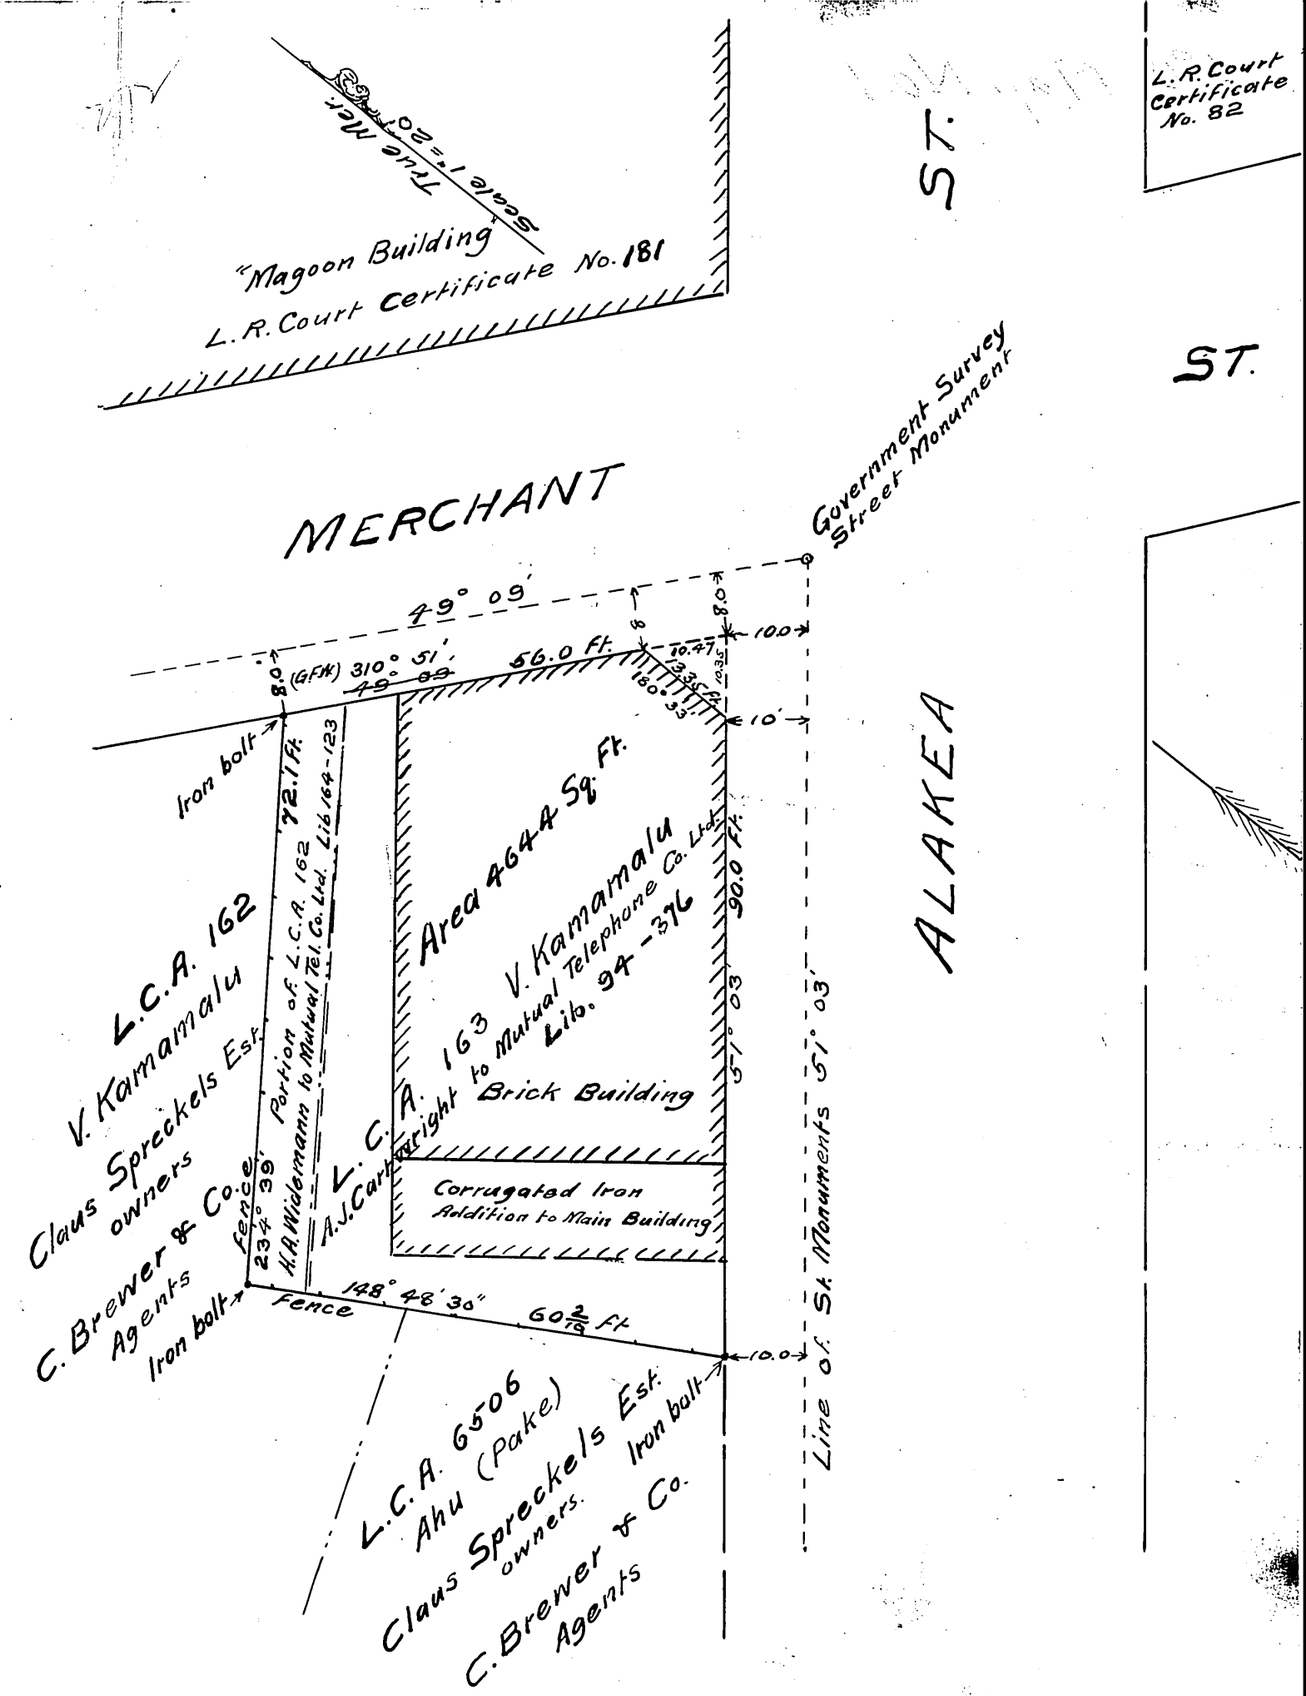

MAY 12 1910
10 o'clock 20 min. a.m.
M. T. Simonton,
Registrar.

The above plan and description has been duly examined by me and approved with correction as noted.
Geo. F. Wright.
Asst. Engr. & Surveyor
Land Reg. Court
May 17-1910