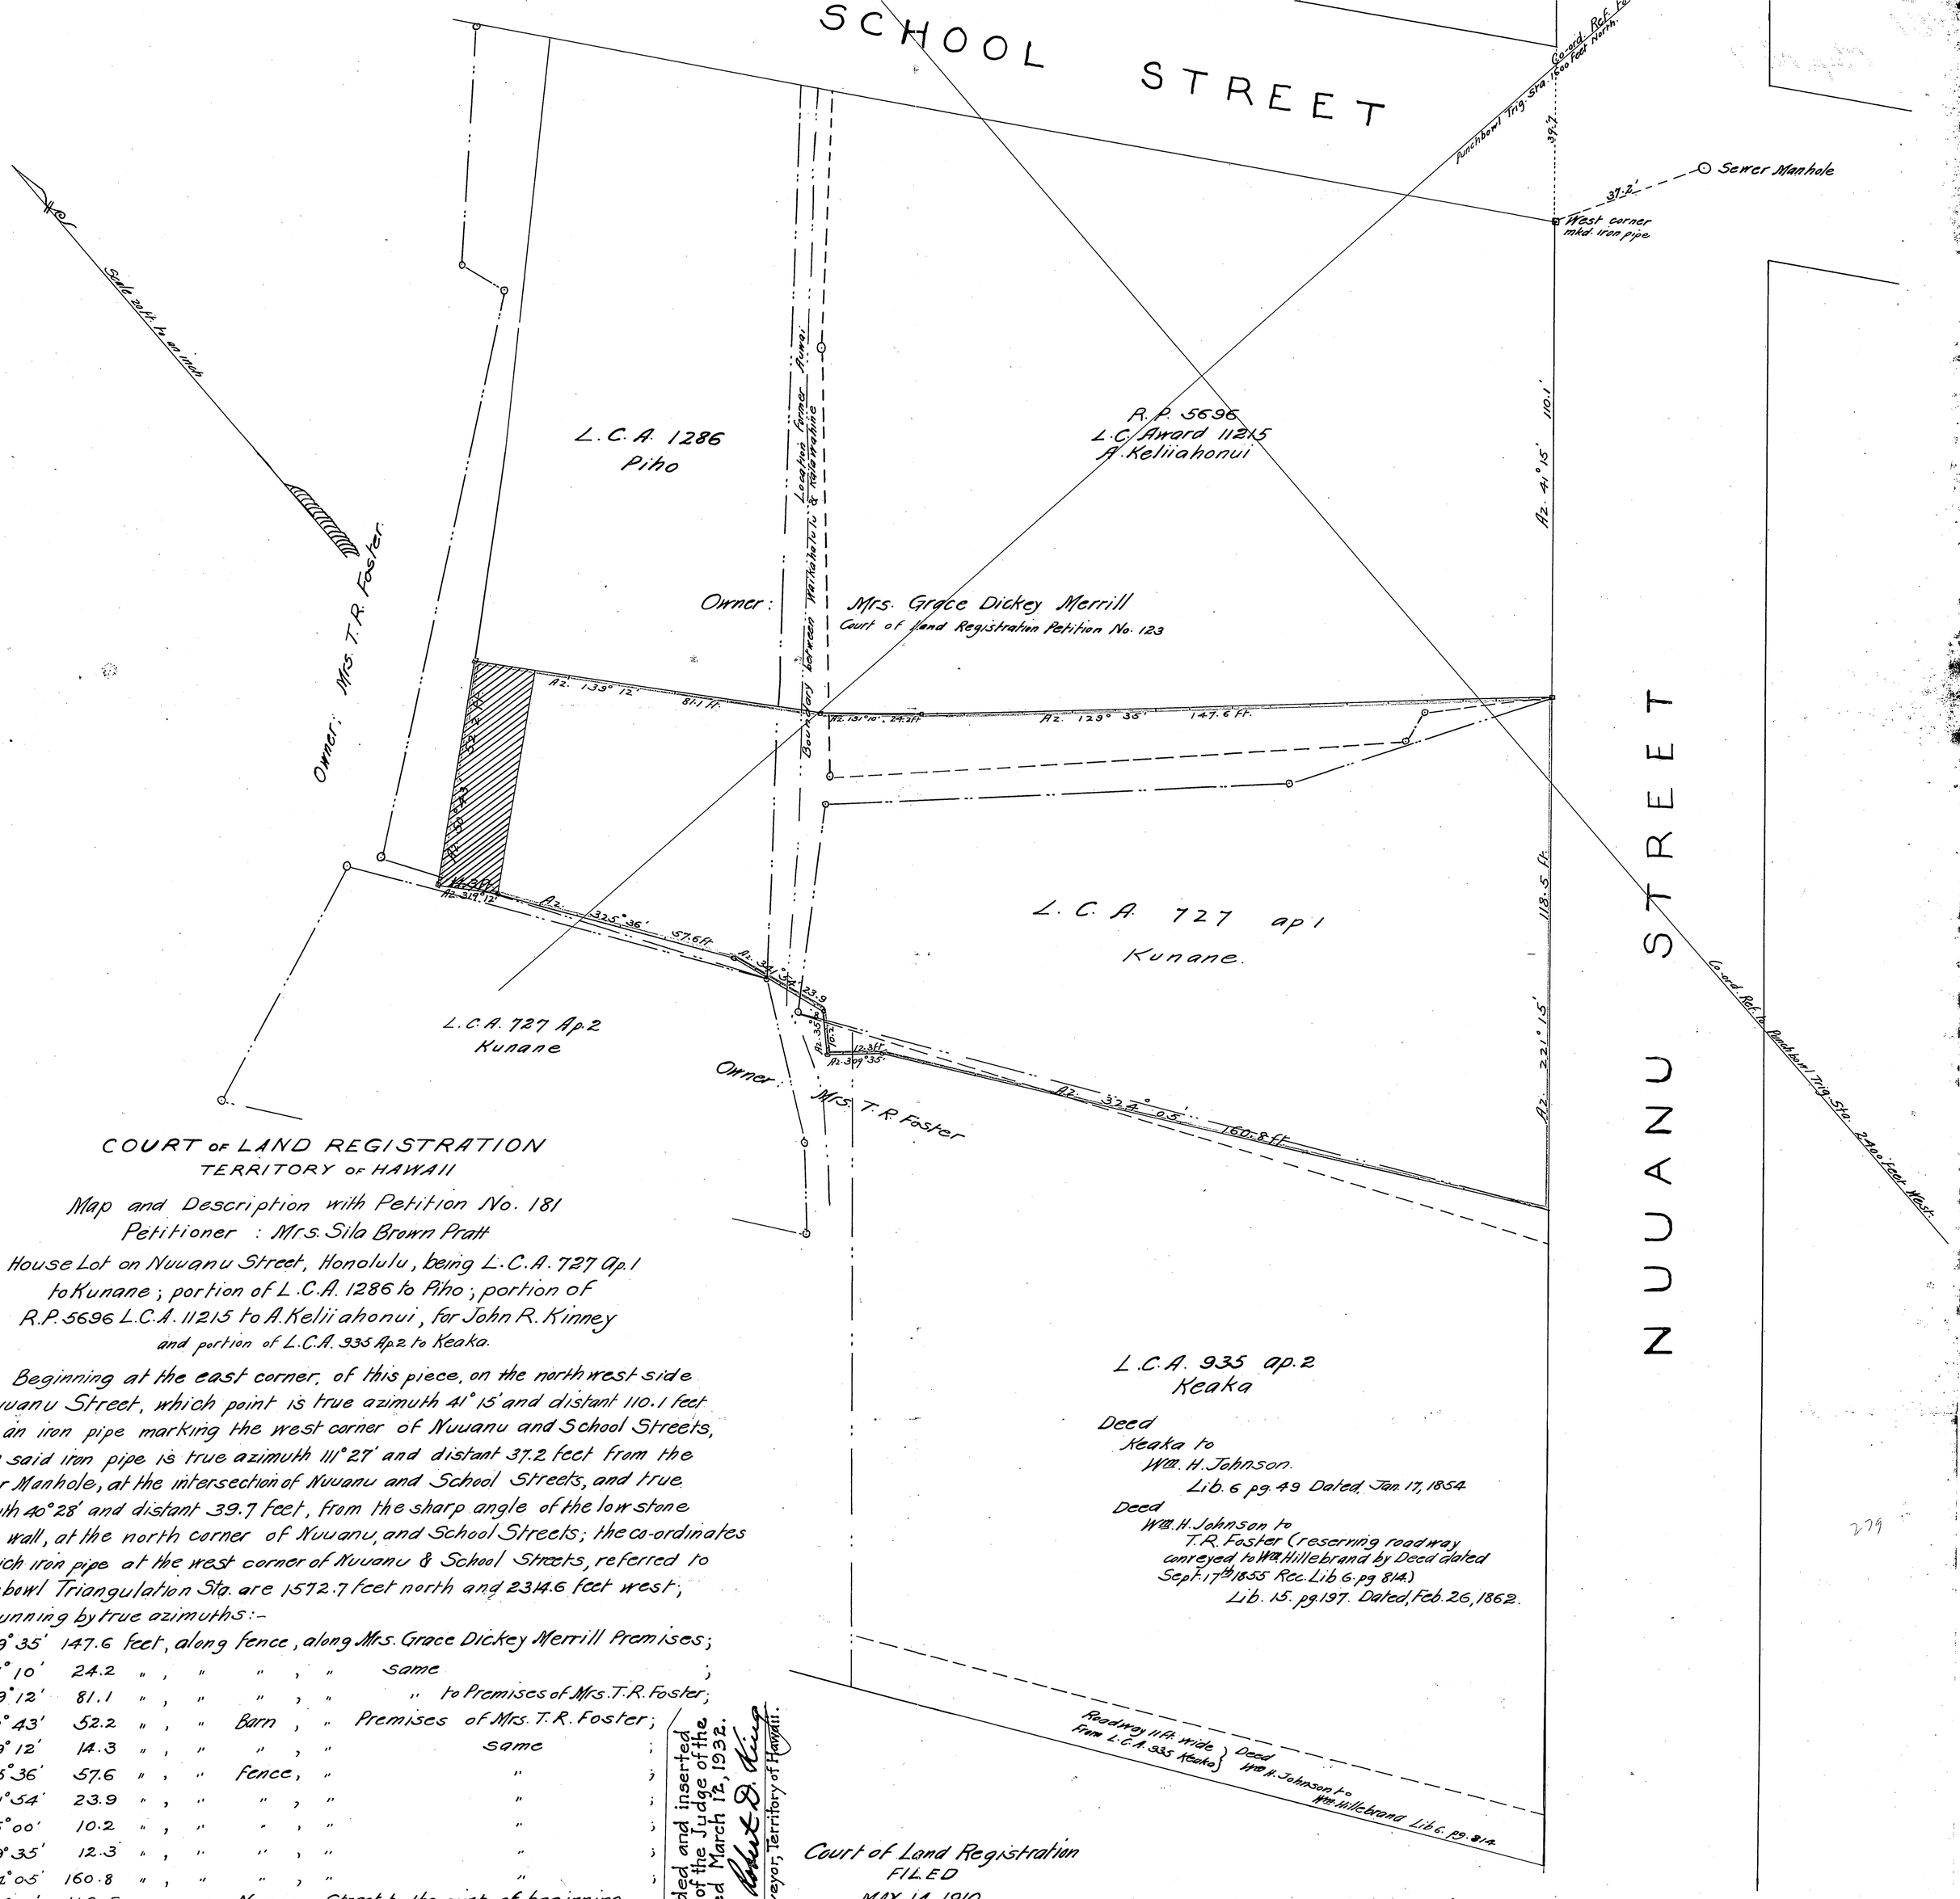

COURT OF LAND REGISTRATION
TERRITORY OF HAWAII

Map and Description with Petition No. 181
Petitioner : Mrs. Sila Brown Pratt

House Lot on Nuuanu Street, Honolulu, being L.C.A. 727 Ap. 1 to Kunane; portion of L.C.A. 1286 to Piho; portion of R.P. 5696 L.C.A. 11215 to A. Keliiahonui, for John R. Kinney and portion of L.C.A. 935 Ap. 2 to Keaka.

Beginning at the east corner, of this piece, on the northwest side of Nuuanu Street, which point is true azimuth 41° 15' and distant 110.1 feet from an iron pipe marking the west corner of Nuuanu and School Streets, which said iron pipe is true azimuth 111° 27' and distant 37.2 feet from the Sewer Manhole, at the intersection of Nuuanu and School Streets, and true azimuth 40° 28' and distant 39.7 feet, from the sharp angle of the low stone block wall, at the north corner of Nuuanu, and School Streets; the co-ordinates of which iron pipe at the west corner of Nuuanu & School Streets, referred to Punchbowl Triangulation Sta. are 1572.7 feet north and 2314.6 feet west; and running by true azimuths:-

1- 129° 35'	147.6	feet,	along	fence,	along	Mrs. Grace Dickey Merrill Premises;
2- 131° 10'	24.2	" ,	"	" ,	"	same ;
3- 139° 12'	81.1	" ,	"	" ,	"	" to Premises of Mrs. T.R. Foster;
4- 50° 43'	52.2	" ,	"	Barn ,	"	Premises of Mrs. T.R. Foster;
5- 319° 12'	14.3	" ,	"	" ,	"	same ;
6- 325° 36'	57.6	" ,	"	Fence,	"	" ;
7- 341° 54'	23.9	" ,	"	" ,	"	" ;
8- 35° 00'	10.2	" ,	"	" ,	"	" ;
9- 309° 35'	12.3	" ,	"	" ,	"	" ;
10- 324° 05'	160.8	" ,	"	" ,	"	" ;
11- 221° 15'	118.5	" ,	"	Nuuanu Street to the point of beginning.		

Containing an Area of ~~21,390~~ 21,423 Sq. Ft. or 0.491 acres

Honolulu
May 11th 1910

Baldwin & Alexander
Surveyors.

Area amended and inserted hereon by Order of the Judge of the Land Court dated March 12, 1932.
Honolulu, T.H.
March 12, 1932.
Robert D. King
Surveyor, Territory of Hawaii.

Court of Land Registration
FILED
MAY 14-1910
10 o'clock 30 min A.M.
M. T. Simonton
Registrar.

I hereby certify that the above is a true and correct copy of Petition 181
Geo. F. Wright July 16-1910.

The above plan and description has been duly examined by me and found correct.

Geo. F. Wright
Ass't. Engr. & Surveyor
Land Reg. Court
May 13-1910

279

48