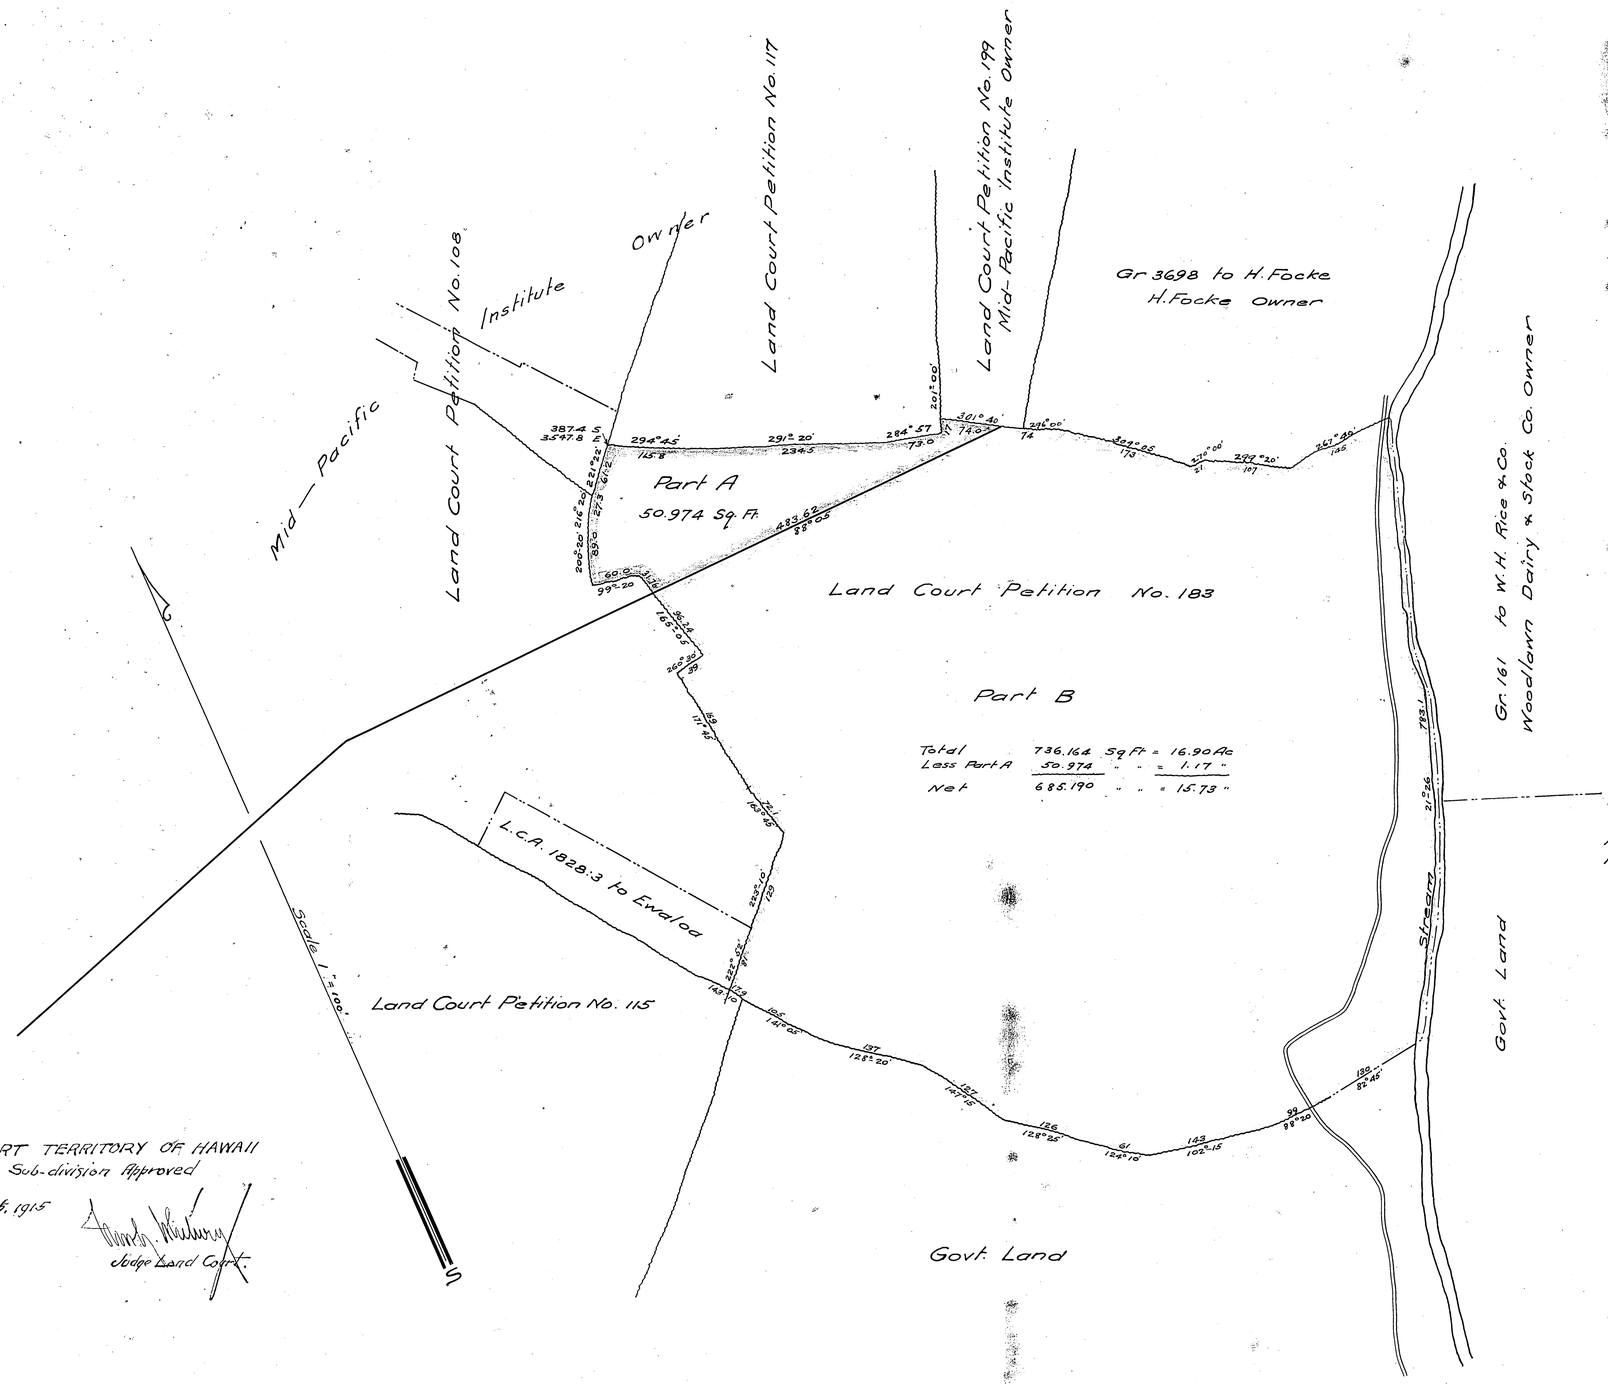

TERRITORY OF HAWAII
LAND COURT
Subdivision of Land described in Petition No. 183

LAND AT KAUWALAA, MANOA VALLEY.

HONOLULU, OAHU

Part A.

COLLEGE OF HAWAII TO MID-PACIFIC INSTITUTE

Beginning at the initial point of Land Court Petition No. 183 at the North corner of this piece, the coordinates of said point referred to Government Survey Trig. Station "Rocky Hill" being 387.4 feet South and 3547.8 feet East, and running by true azimuths:—

1. 294° 45 115.8 feet along Land Court Petition No. 117;
2. 291 20 234.5 feet along Land Court Petition No. 117;
3. 284 57 73.0 feet along Land Court Petition No. 117;
4. 201 00 17.0 feet along Land Court Petition No. 117;
5. 301 40 74.0 feet along Land Court Petition No. 199;
6. 88 05 483.62 feet along remaining portion of the College of Hawaii premises;
7. 165 05 31.76 feet along Land Court Petition No. 108;
8. 99 20 60.0 feet along Land Court Petition No. 108;
9. 200 20 89.0 feet along Land Court Petition No. 108;
10. 216 20 27.3 feet along Land Court Petition No. 108;
11. 221 22 61.2 feet along Land Court Petition No 108 to the point of beginning.

Area 50,974 Square Feet.

Compiled by

H. E. Newton
Asst. Govt. Surveyor.

Honolulu, Hawaii
Nov. 27 - 1914.

Part B

Beginning at the North corner of this Piece the East corner of Part A, and on the South boundary of Land Court Petition No. 199, the coordinates of said point of beginning referred to Government Survey Trig. Station "Rocky Hill" being 563.0 feet South and 4011.0 feet East and running by true azimuths:-

1. 296° 00' 74.0 feet along stone wall, along Land Court Petition No. 199 and along Grant 3698 to H. Focke;
2. 309° 05' 173.0 feet along stone wall and along Grant 3698 to H. Focke;
3. 270° 00' 21.0 feet along same;
4. 299 20 107.0 feet along same;
5. 267 40 145.0 feet along same to the center of the stream;
6. 21 26 783.1 feet along the center of the stream;
7. 82 45 130.0 feet along the Government Land of Pudhia;
8. 88 20 99.0 feet along stone wall along the Govt. Land of Pudhia;
9. 102 15 143.0 feet along same;
10. 124 10 61.0 feet along same;
11. 128 25 126.0 feet along same;
12. 147 15 127.0 feet along same;
13. 128 20 137.0 feet along same;
14. 141 05 105.0 feet along same;
15. 143.10 17.9 feet along land described in court of Land Registration Petition No 115 (H Focke and W.E. Wall Petitioners) to a pipe;
16. 222 52 81.0 feet along stone wall along L.C.A. 1828:3 to Ewaloa;
17. 223 10 129.0 feet along stone wall along land described in court of Land Registration Petition No. 108 (John Kidwell, Petitioner);
18. 163 45 72.1 feet along same;
19. 171 45 169.0 feet along same;
20. 260 30 39.0 feet along same;
21. 165 05 96.24 feet along same;
22. 268 05 483.62 feet along Part A, to the point of beginning.

Area 685190 sq. feet = 15 $\frac{73}{100}$ Acr.

LAND COURT TERRITORY OF HAWAII
Sub-division Approved

December 16, 1915

Judge Land Court.

I hereby certify this to be a true and correct copy of descriptions of surveys and map filed in the Land court with subdivision of Petition No. 115

Honolulu, Hawaii
November 9, 1915

Surveyor, Territory of Hawaii

The above sub-divisision of Land court petition No. 183 has been duly examined by me and found correct

Honolulu
Nov. 1-1915

Geo. F. Wright
Asst. court Surveyor