MAP 4

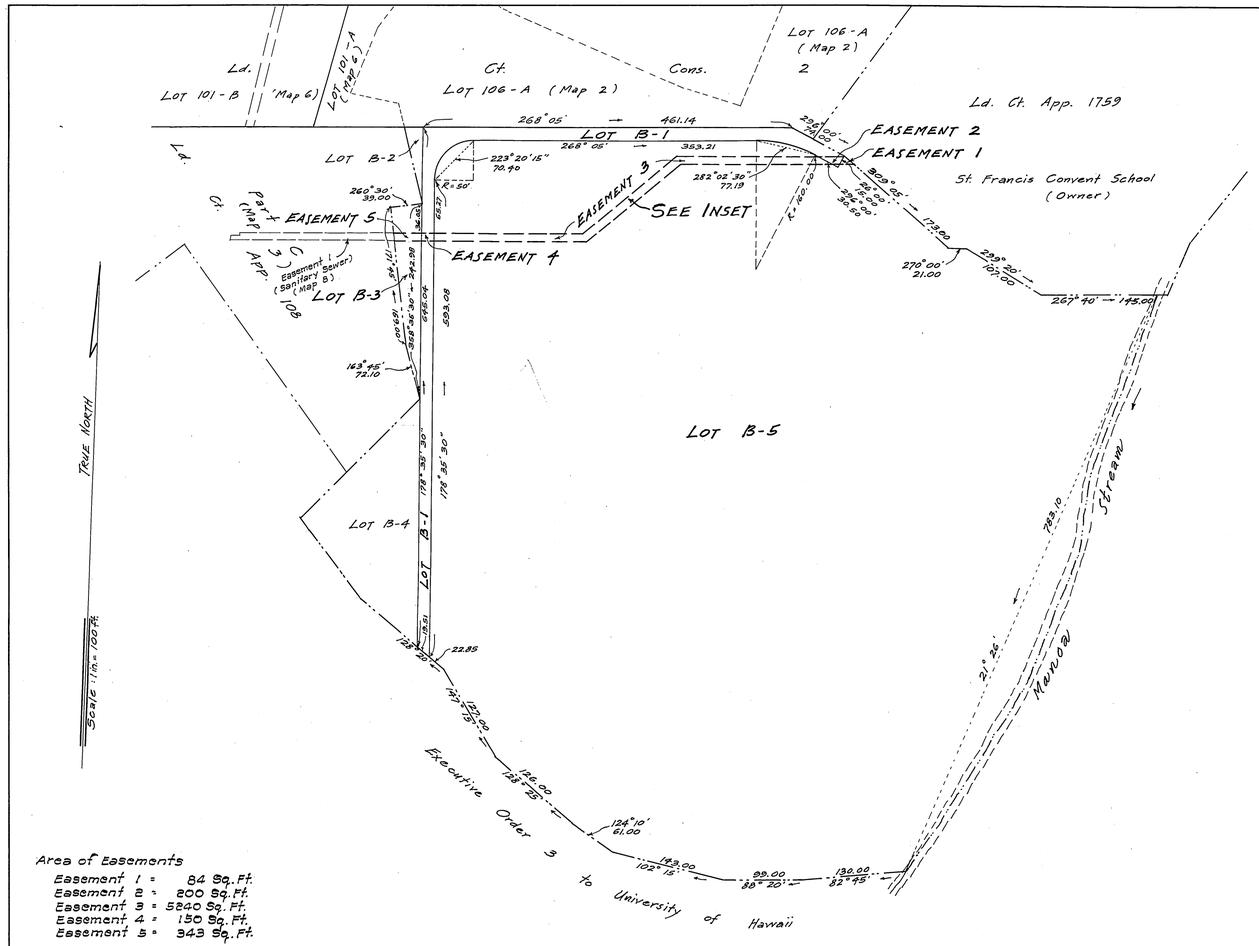

LAND COURT

STATE OF HAWAII

LAND COURT APPLICATION 183

MAP SHOWING SANITARY SEWER RIGHTS-OF-WAY (10 FT. WIDE) AND DESIGNATING SAID RIGHTS-OF-WAY AS:

EASEMENT 1 OVER AND ACROSS LOT B-5 AS SHOWN ON MAP 3
EASEMENT 2 OVER AND ACROSS LOT B-1 AS SHOWN ON MAP 3
EASEMENT 3 OVER AND ACROSS LOT B-5 AS SHOWN ON MAP 3
EASEMENT 4 OVER AND ACROSS LOT B-1 AS SHOWN ON MAP 3
EASEMENT 5 OVER AND ACROSS LOT B-3 AS SHOWN ON MAP 3
AT KAUWALAA, MANOA VALLEY, HONOLULU, OAHU, HAWAII

1339 N. School Street
Honolulu, Hawaii
July 27, 1964

ARTHUR Y. AKINAKA REGISTERED LAND SURVEYOR No. 244 HAWAII, U.S.A.

Arthur Y. Akinaka
Registered Surveyor
Certificate No. 244-E.S.

OWNER: UNIVERSITY OF HAWAII

Owner's Certificate of Title: 104,796

AUTHORIZED AND APPROVED BY ORDER OF THE JUDGE OF THE LAND COURT DATED: SEPTEMBER 20, 1965
BY ORDER OF THE COURT: Rudolph K. Espinda
REGISTRAR OF THE LAND COURT

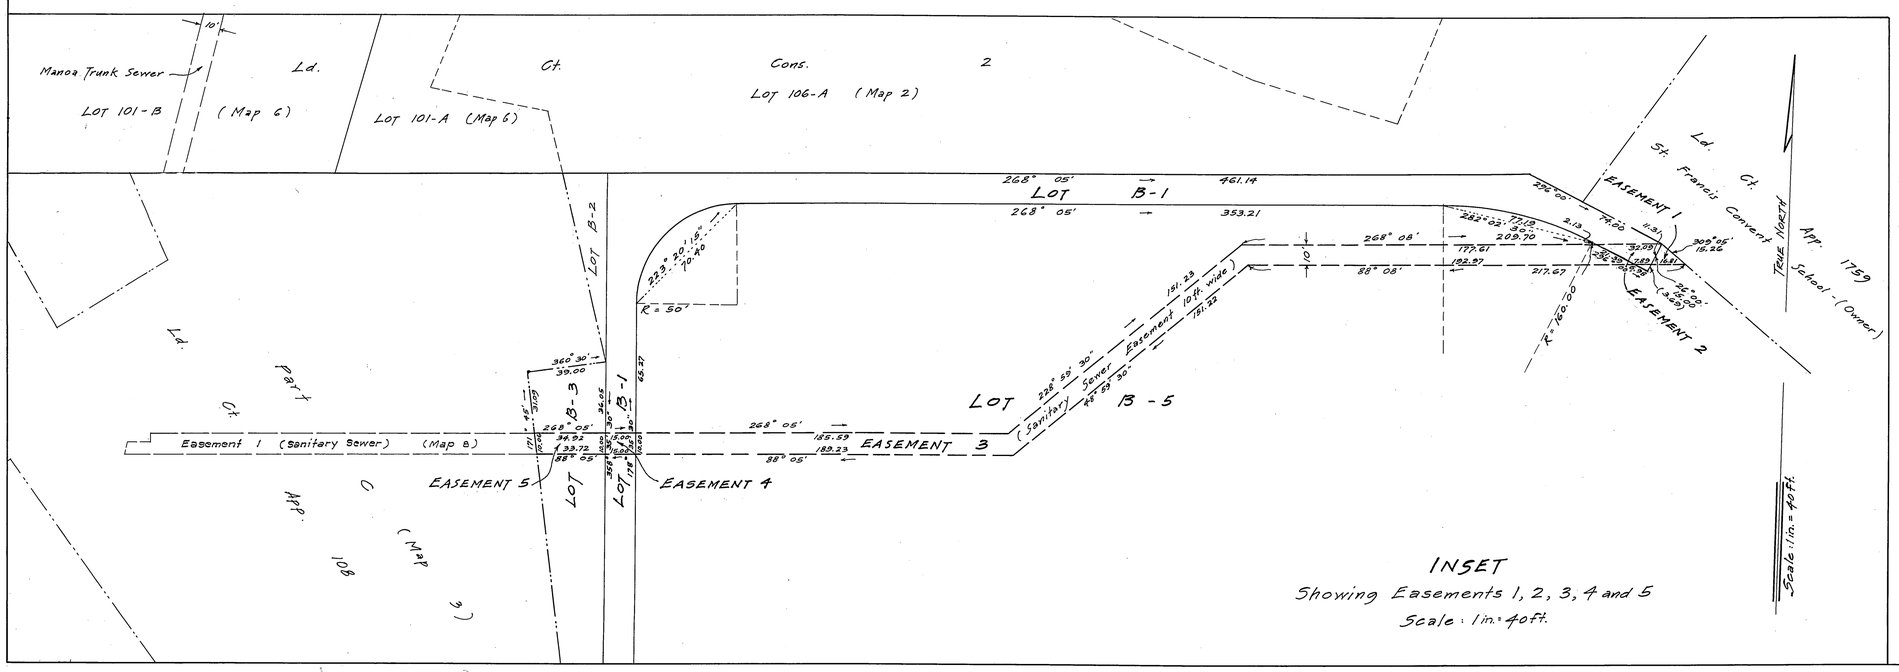

INSET
Showing Easements 1, 2, 3, 4 and 5
Scale: 1 in. = 40 ft.

Filed Aug. 30, 1965 Paul Cozloff

Tax Map Key: 2-8-23

21" X 32" = 4.7 Sq. Ft.