Description of Alleyway in Block bounded by King, Hotel, Kekaulike and River Streets, Honolulu, Oahu.

Beginning at the southeast corner on King St. from said corner the Government Street Monument bears by true azimuth 178° 37' 50" 123.03 feet, and running as follows by true azimuths:-

1.	248°	20'	31.00 ft.	along L.C.A. 813 to Hooliliamana, owned by (C. T. Wills).
2.	331°	35'	1.30 ft.	" same.
3.	244°	15'	24.50 ft.	" L.C.A. 852 to Kawewela, owned by (McCandless and Armstrong).
4.	314°	12'	4.00 ft.	" same.
5.	242°	37'	50.64 ft.	" "
6.	157°	30'	5.25 ft.	" L.C.A. 606 to Kaula no Kaou, owned by (McCandless and Armstrong).
7.	67°	30'	50.50 ft.	" Gr. 69 D.P.W. owned by McCandless and Armstrong.
8.	67°	40'	27.50 ft.	" L.C.A. 723 to Kawahauwila, owned by A.A. Cornoit, Schaefer agent.
9.	69°	20'	27.30 ft.	" L.C.A. 723 to Kawahauwila, owned by J.P. Mendonca.
10.	357°	20'	6.90 ft.	" King St. to the initial point, and containing an area of 710.00 Square feet.

W. A. Wall.

Honolulu December 13th. 1912.

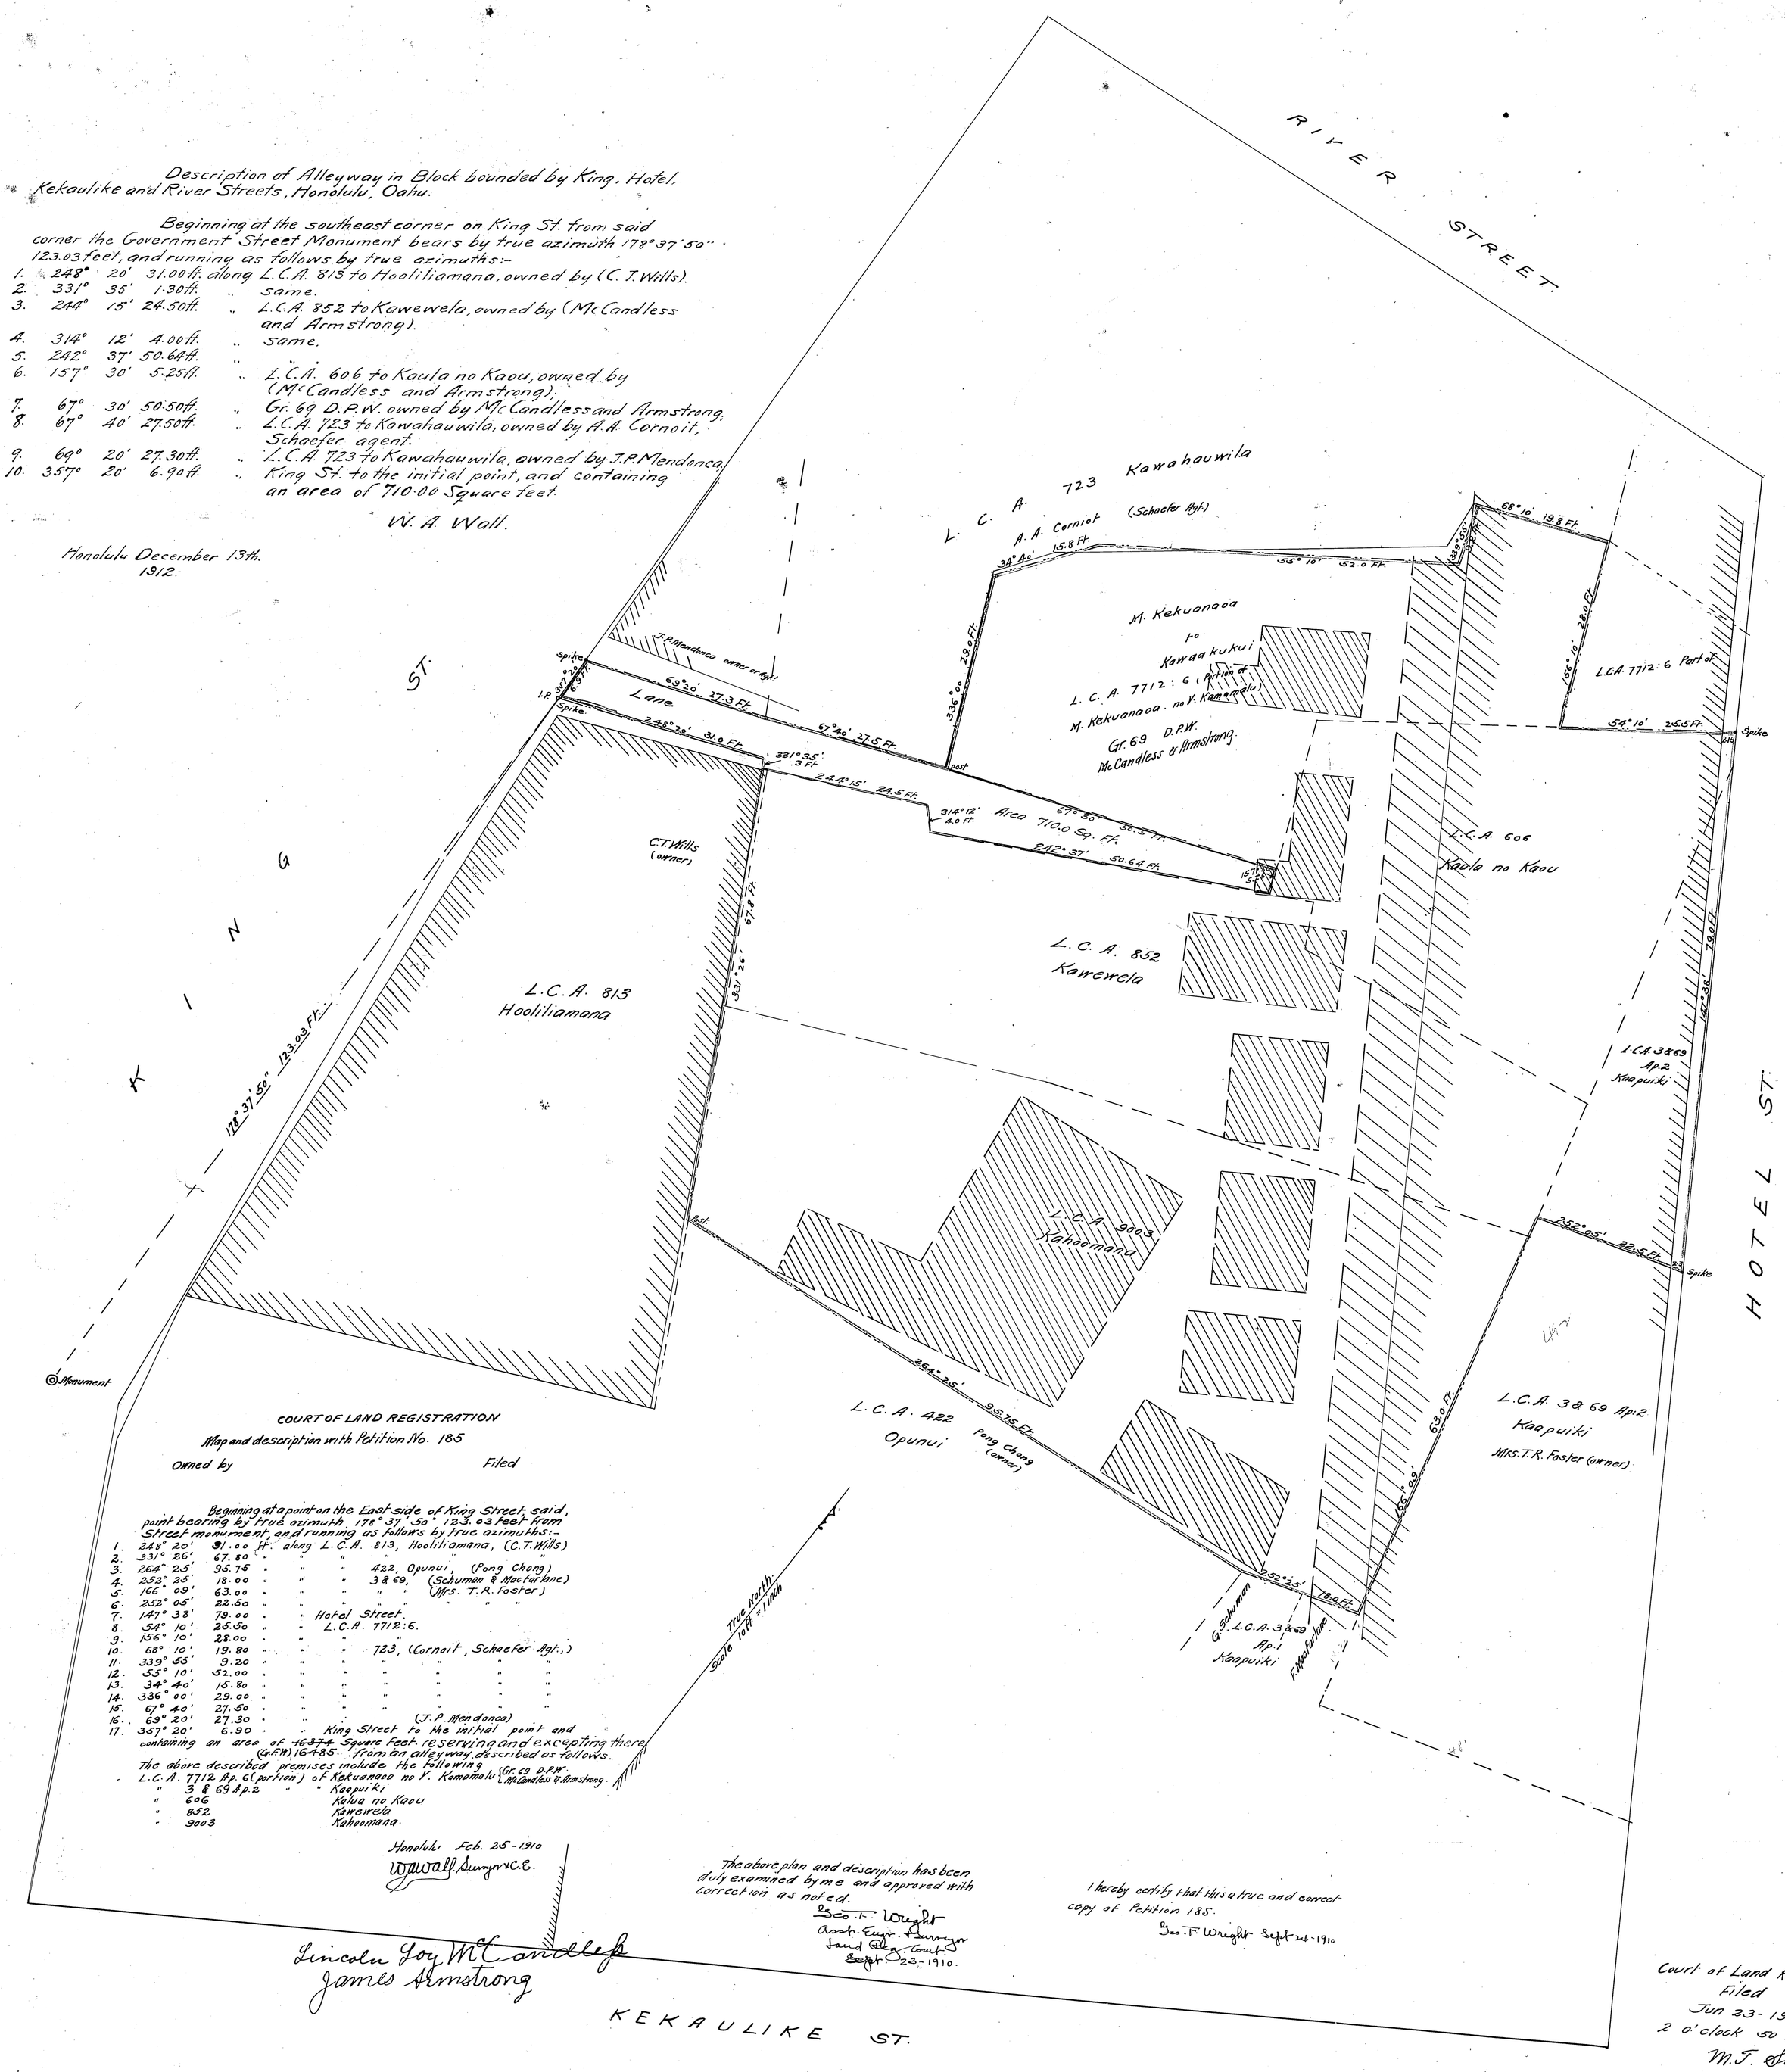

COURT OF LAND REGISTRATION

Map and description with Petition No. 185

Owned by Filed

Beginning at a point on the East side of King Street said, point bearing by true azimuth 178° 37' 50" 123.03 feet from Street monument, and running as follows by true azimuths:-

1.	248° 20'	31.00 ft.	along L.C.A. 813, Hooliliamana, (C.T. Wills)	
2.	331° 26'	67.80	" " " " "	
3.	264° 25'	95.75	" " " 422, Opunui,	(Pong Chong)
4.	252° 25'	18.00	" " " 3 & 69,	(Schuman & MacFarlane)
5.	166° 09'	63.00	" " " " "	(Mrs. T. R. Foster)
6.	252° 05'	22.50	" " " " " "	
7.	147° 38'	79.00	" " Hotel Street.	
8.	54° 10'	25.50	" " L.C.A. 7712:6.	
9.	156° 10'	28.00	" " "	
10.	68° 10'	19.80	" " " 723,	(Cornoit, Schaefer Agt.,)
11.	339° 55'	9.20	" " " " " "	
12.	55° 10'	52.00	" " " " " "	
13.	34° 40'	15.80	" " " " " "	
14.	336° 00'	29.00	" " " " " "	
15.	67° 40'	27.50	" " " " " "	
16.	69° 20'	27.30	" " "	(J.P. Mendonca)
17.	357° 20'	6.90	" " King Street to the initial point and	

containing an area of ~~16374~~ Square Feet reserving and excepting there (G.F.M) 16485 from an alleyway described as follows.

The above described premises include the following

L.C.A. 7712 Ap. 6 (portion) of Kekuanaoa no V. Kamamalu {Gr. 69 D.P.W. McCandless & Armstrong.
" 3 & 69 Ap. 2 " " Kaapuiki
" 606 Kaula no Kaou
" 852 Kawewela
" 9003 Kahoomana.

Honolulu Feb. 25-1910

W. A. Wall, Surveyor & C.E.

The above plan and description has been duly examined by me and approved with correction as noted.

Geo. F. Wright
Asst. Engr. Surveyor
Land Reg. Court.
Sept. 23-1910.

I hereby certify that this a true and correct copy of Petition 185.

Geo. F. Wright Sept 26-1910

Lincoln Foy McCandless
James Armstrong

Court of Land Registration
Filed
Jun 23-1910
2 o'clock 50 min. P.M.
M.T. Simonton
Registrar