187

MAP 5

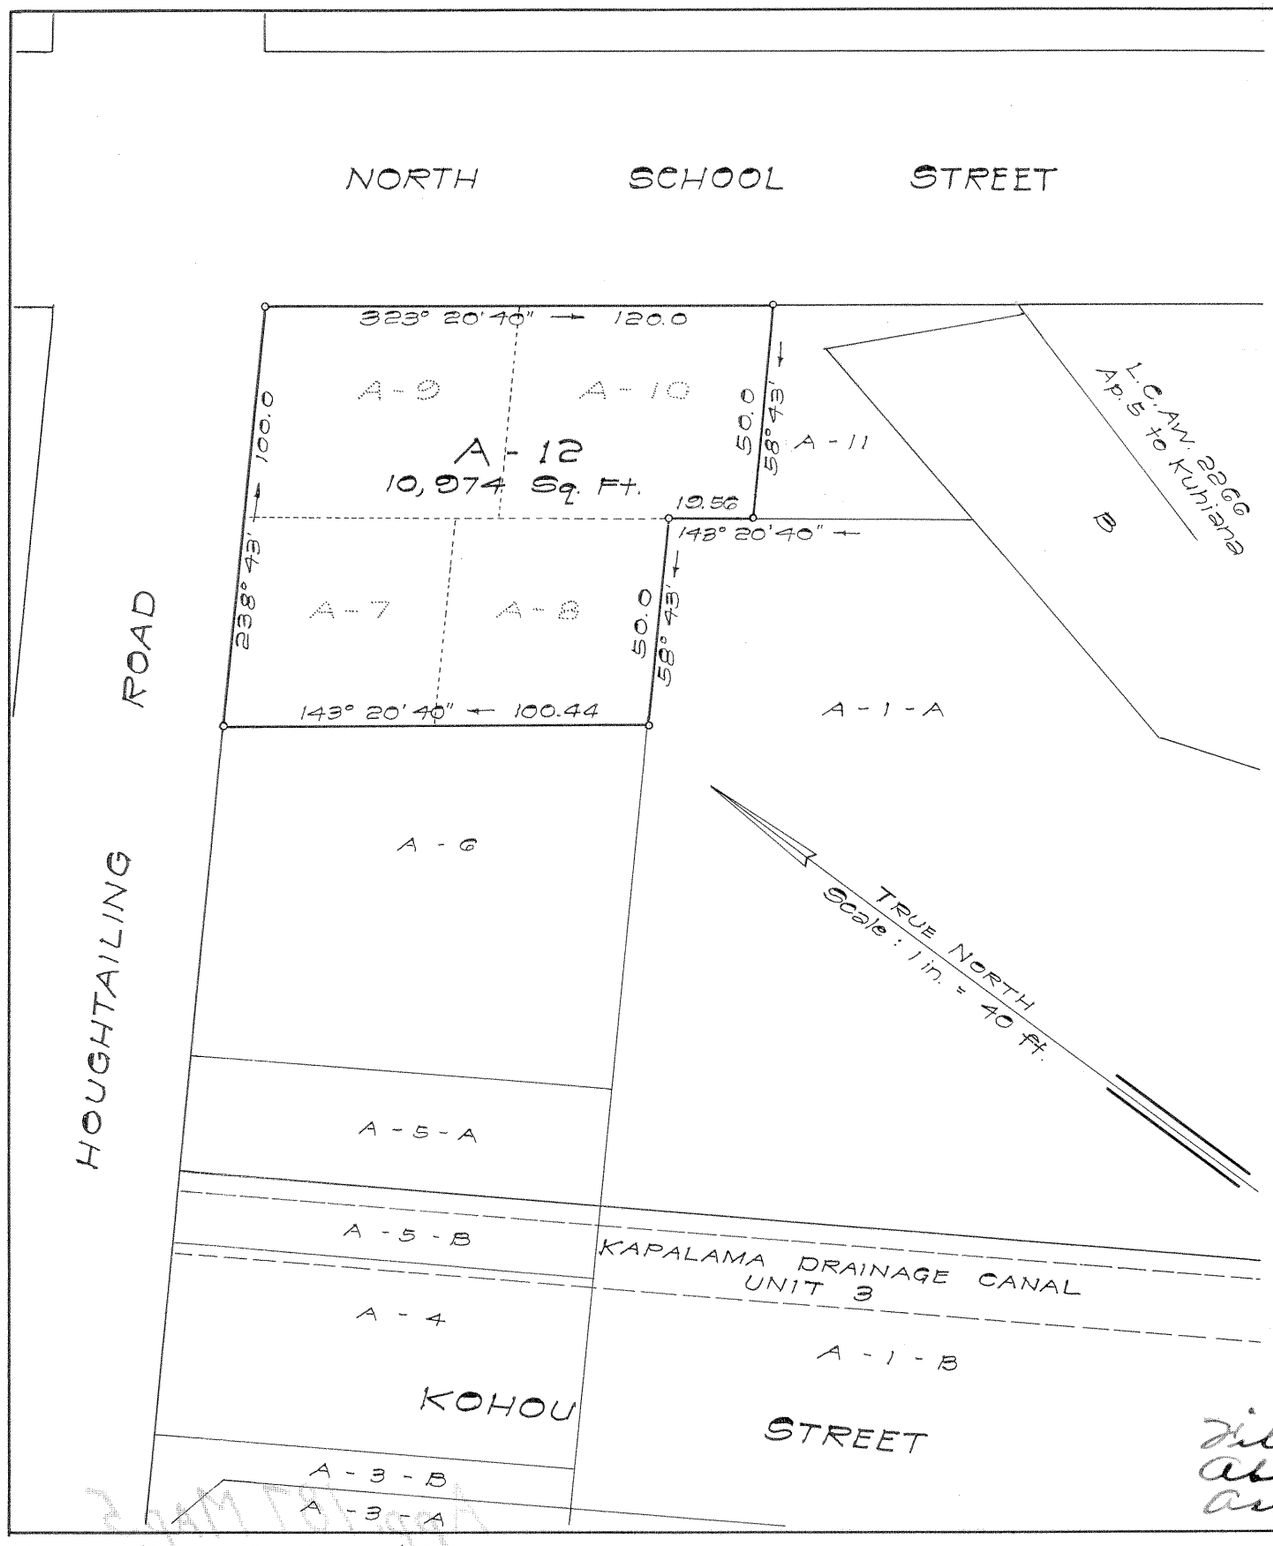

LAND COURT

TERRITORY OF HAWAII

LAND COURT APPLICATION 187

CONSOLIDATION OF
LOTS A-7, A-8, A-9 AND A-10
AS SHOWN ON MAP 3
AND DESIGNATION OF SAID CONSOLIDATION
AS LOT A-12
AT KAPALAMA, HONOLULU, OAHU, T. H.

1503 Houghtailing Road
Honolulu 17, Hawaii
December 8, 1958

Arthur Y. Akinaka
Registered Professional Surveyor
Certificate No. 244 E-S

ARTHUR Y. AKINAKA
REGISTERED LAND SURVEYOR No. 244
HAWAII, U.S.A.

Owner: Arthur Yoshinori Akinaka

Owner's Certificates of Title: 33,945 and 38,537

AUTHORIZED AND APPROVED BY ORDER OF THE JUDGE
OF THE LAND COURT DATED: June 5, 1959

BY ORDER OF THE COURT

Filed June 5, 1959
Abraham N. Akana
Assistant Registrar

Abraham N. Akana
Asst REGISTRAR OF THE LAND COURT

Tax Map Key: 1-6-05: 21 & 63

10" x 15" = 1 sq. ft.