TERRITORY OF HAWAII
LAND COURT
Sub-division approved
June 28 1916 Judge

TERRITORY OF HAWAII

LAND COURT

Subdivision of Original Land Court
Petition No. 188

Oahu Country Club, Petitioner.

Waolani, Nuuanu Valley, Honolulu, Oahu.

Lot 1

Beginning at an inch galvanized iron pipe at a point on Course Number 8 of Original Land Court Petition Number 188, a concrete monument at the end of said Course Number 8 being by true azimuth and distance 24° 47' 80.0 feet, and running by true azimuths:-

1. 186° 00' 137.95 feet to an inch galvanized iron pipe;
2. 224° 47' 130.00 feet to an inch galvanized iron pipe on said Course Number 8, the true azimuth and distance to the concrete monument at the end of Course Number 7 being 204° 47' 60.0 feet;
3. 24° 47' 252.70 feet along land described in Land Court Petition No. 281, George Sherman, Petitioner, to the point of beginning.

Area 128/1000 Acre.

James T. Taylor, C. E.
Surveyor and Maker of Plan

Honolulu, T.H.,
April 29, 1916.

Oahu Country Club
by E. W. Sutton, President
Petitioner

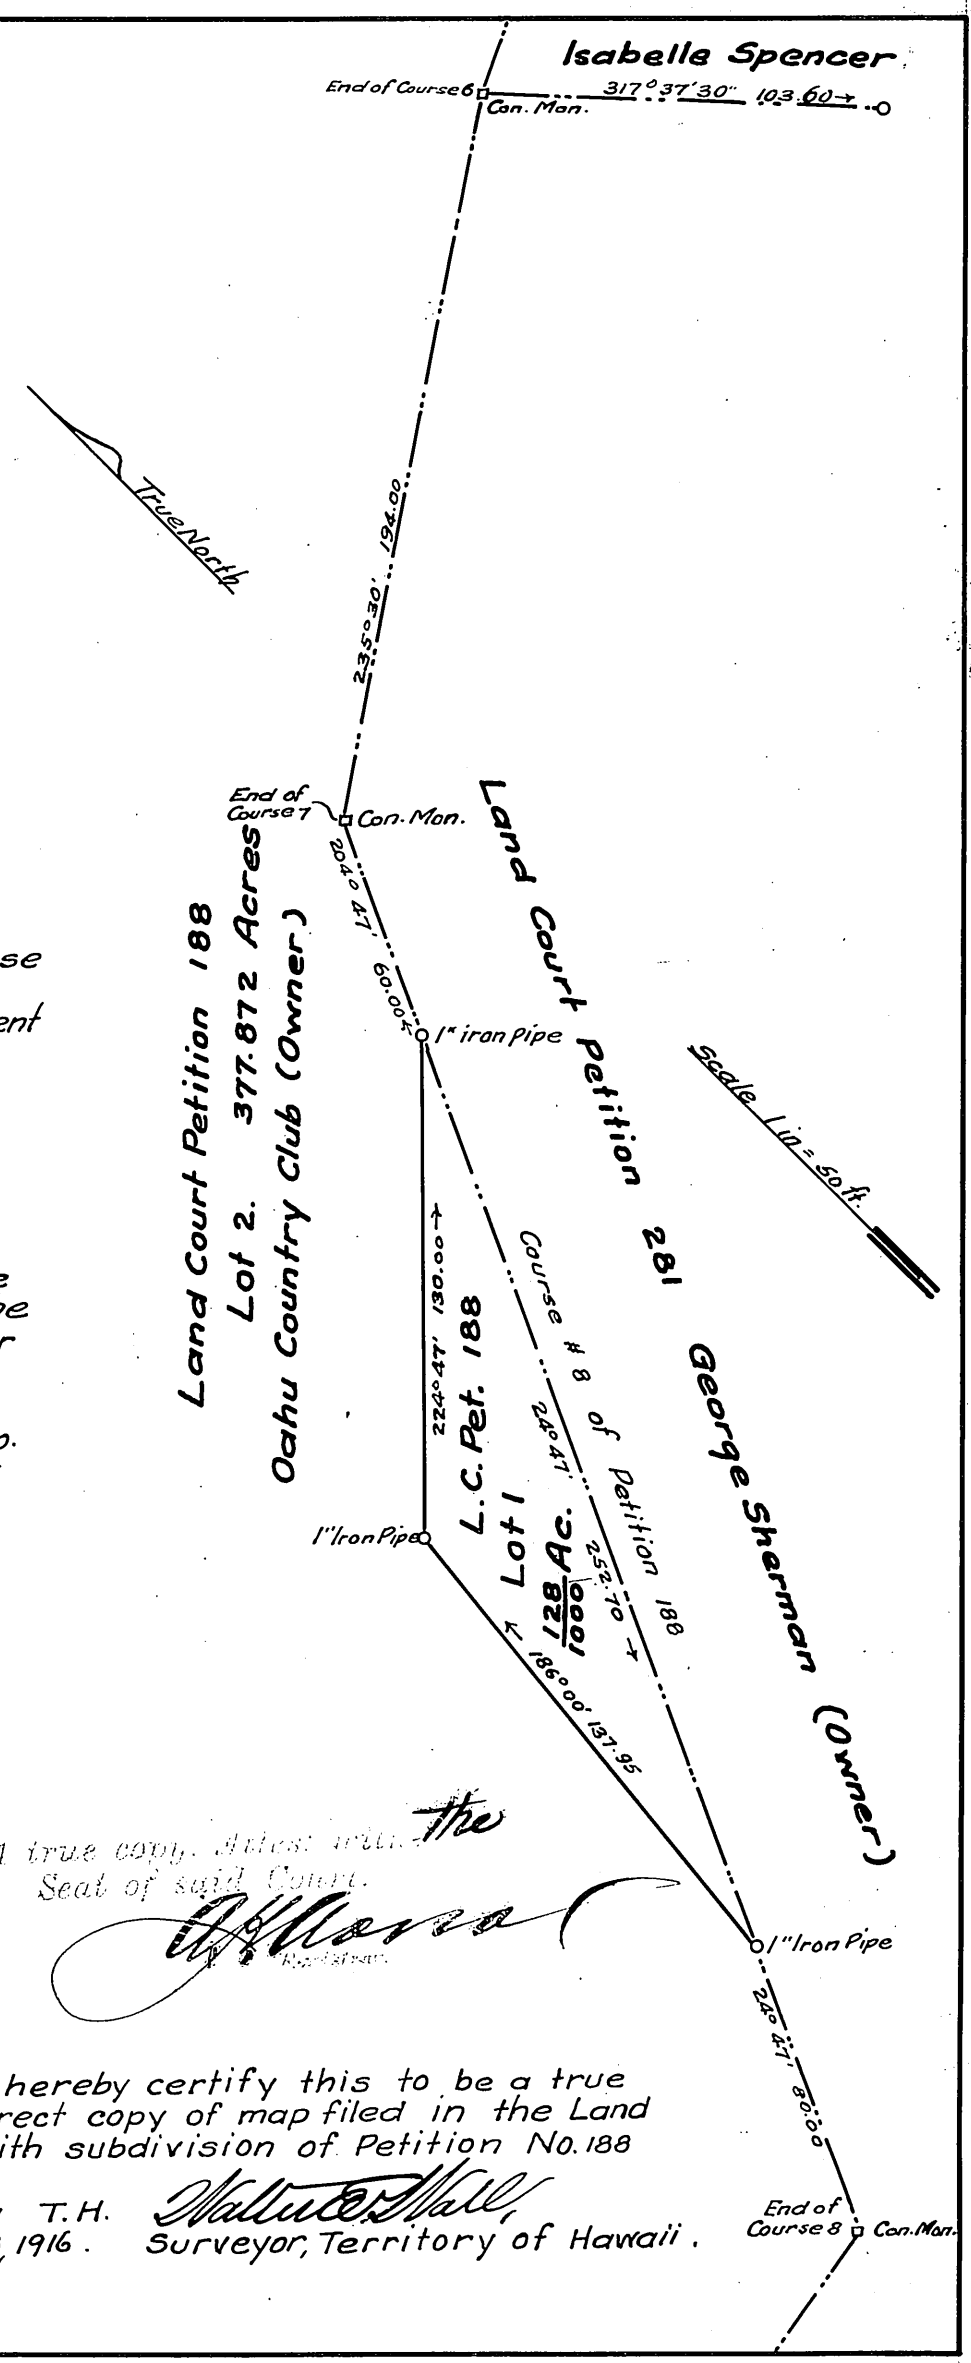

A true copy. Attest with the Seal of said Court.
[signature]
Registrar.

I hereby certify that the map hereon being a subdivision of Land Court Petition No. 188, has been examined and verified and found to be correct.

Honolulu, T.H.
June 23, 1916
Walter E. Wall,
Surveyor, Territory of Hawaii.

I hereby certify this to be a true and correct copy of map filed in the Land Court with subdivision of Petition No. 188

Honolulu T.H.
June 23, 1916.
Walter E. Wall,
Surveyor, Territory of Hawaii.