188:3

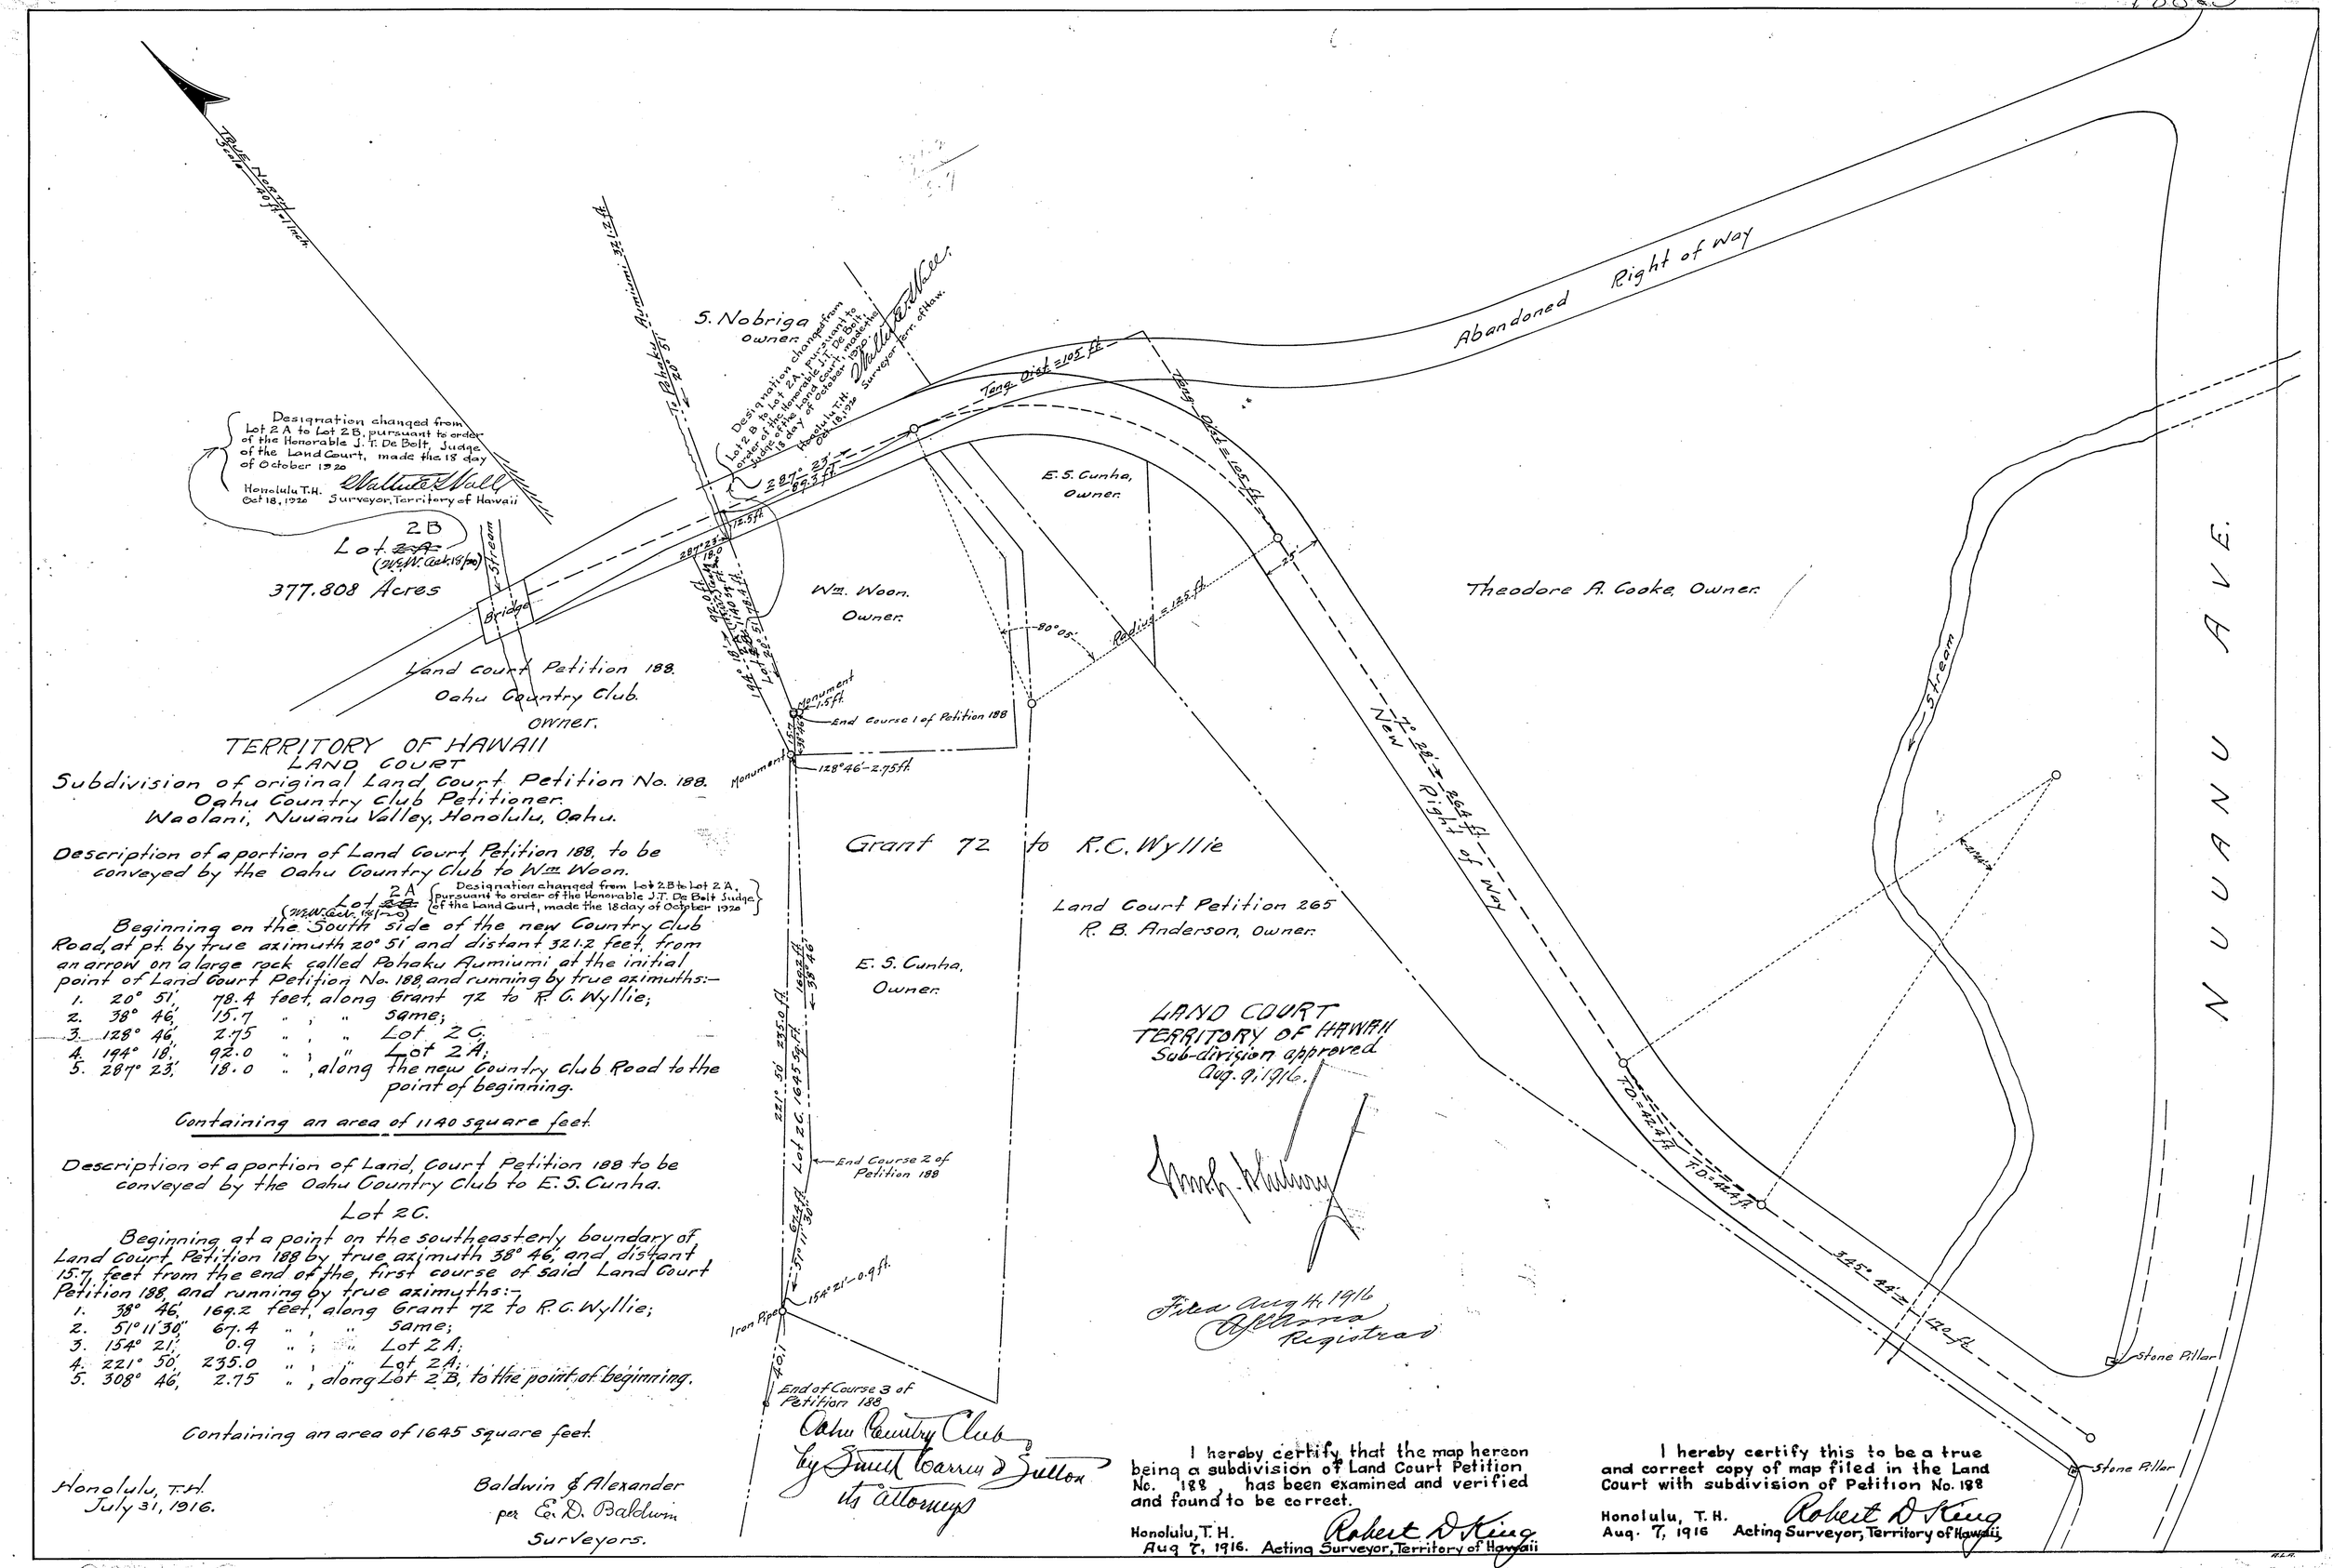

TERRITORY OF HAWAII
LAND COURT
Subdivision of original Land Court Petition No. 188.
Oahu Country Club Petitioner.
Waolani, Nuuanu Valley, Honolulu, Oahu.

Description of a portion of Land Court Petition 188, to be conveyed by the Oahu Country Club to Wm Woon.

Lot 2A (W.W. Ack. 18/20) {Designation changed from Lot 2B to Lot 2A, pursuant to order of the Honorable J.T. De Bolt Judge of the Land Court, made the 18 day of October 1920}

Beginning on the South side of the new Country Club Road, at pt. by true azimuth 20° 51' and distant 321.2 feet, from an arrow on a large rock called Pohaku Aumiumi at the initial point of Land Court Petition No. 188, and running by true azimuths:—

1. 20° 51', 78.4 feet, along Grant 72 to R. C. Wyllie;
2. 38° 46', 15.7 " , " same;
3. 128° 46', 2.75 " , " Lot 2C;
4. 194° 18', 92.0 " , " Lot 2A;
5. 287° 23', 18.0 " , along the new Country Club Road to the point of beginning.

Containing an area of 1140 square feet.

Description of a portion of Land Court Petition 188 to be conveyed by the Oahu Country Club to E. S. Cunha.

Lot 2C.

Beginning at a point on the southeasterly boundary of Land Court Petition 188 by true azimuth 38° 46', and distant 15.7 feet from the end of the first course of said Land Court Petition 188, and running by true azimuths:—

1. 38° 46', 169.2 feet, along Grant 72 to R. C. Wyllie;
2. 51° 11' 30", 67.4 " , " same;
3. 154° 21', 0.9 " , " Lot 2A;
4. 221° 50', 235.0 " , " Lot 2A;
5. 308° 46', 2.75 " , along Lot 2B, to the point of beginning.

Containing an area of 1645 square feet.

Honolulu, T.H.
July 31, 1916.

Baldwin & Alexander
per E. D. Baldwin
Surveyors.

LAND COURT
TERRITORY OF HAWAII
Sub-division approved
Aug. 9, 1916.

Filed Aug 4, 1916
Registrar

Oahu Country Club
by Smith Warren & Sutton
its attorneys

I hereby certify that the map hereon being a subdivision of Land Court Petition No. 188, has been examined and verified and found to be correct.

Honolulu, T.H.
Aug 7, 1916.
Robert D King
Acting Surveyor, Territory of Hawaii

I hereby certify this to be a true and correct copy of map filed in the Land Court with subdivision of Petition No. 188

Honolulu, T.H.
Aug. 7, 1916
Robert D King
Acting Surveyor, Territory of Hawaii