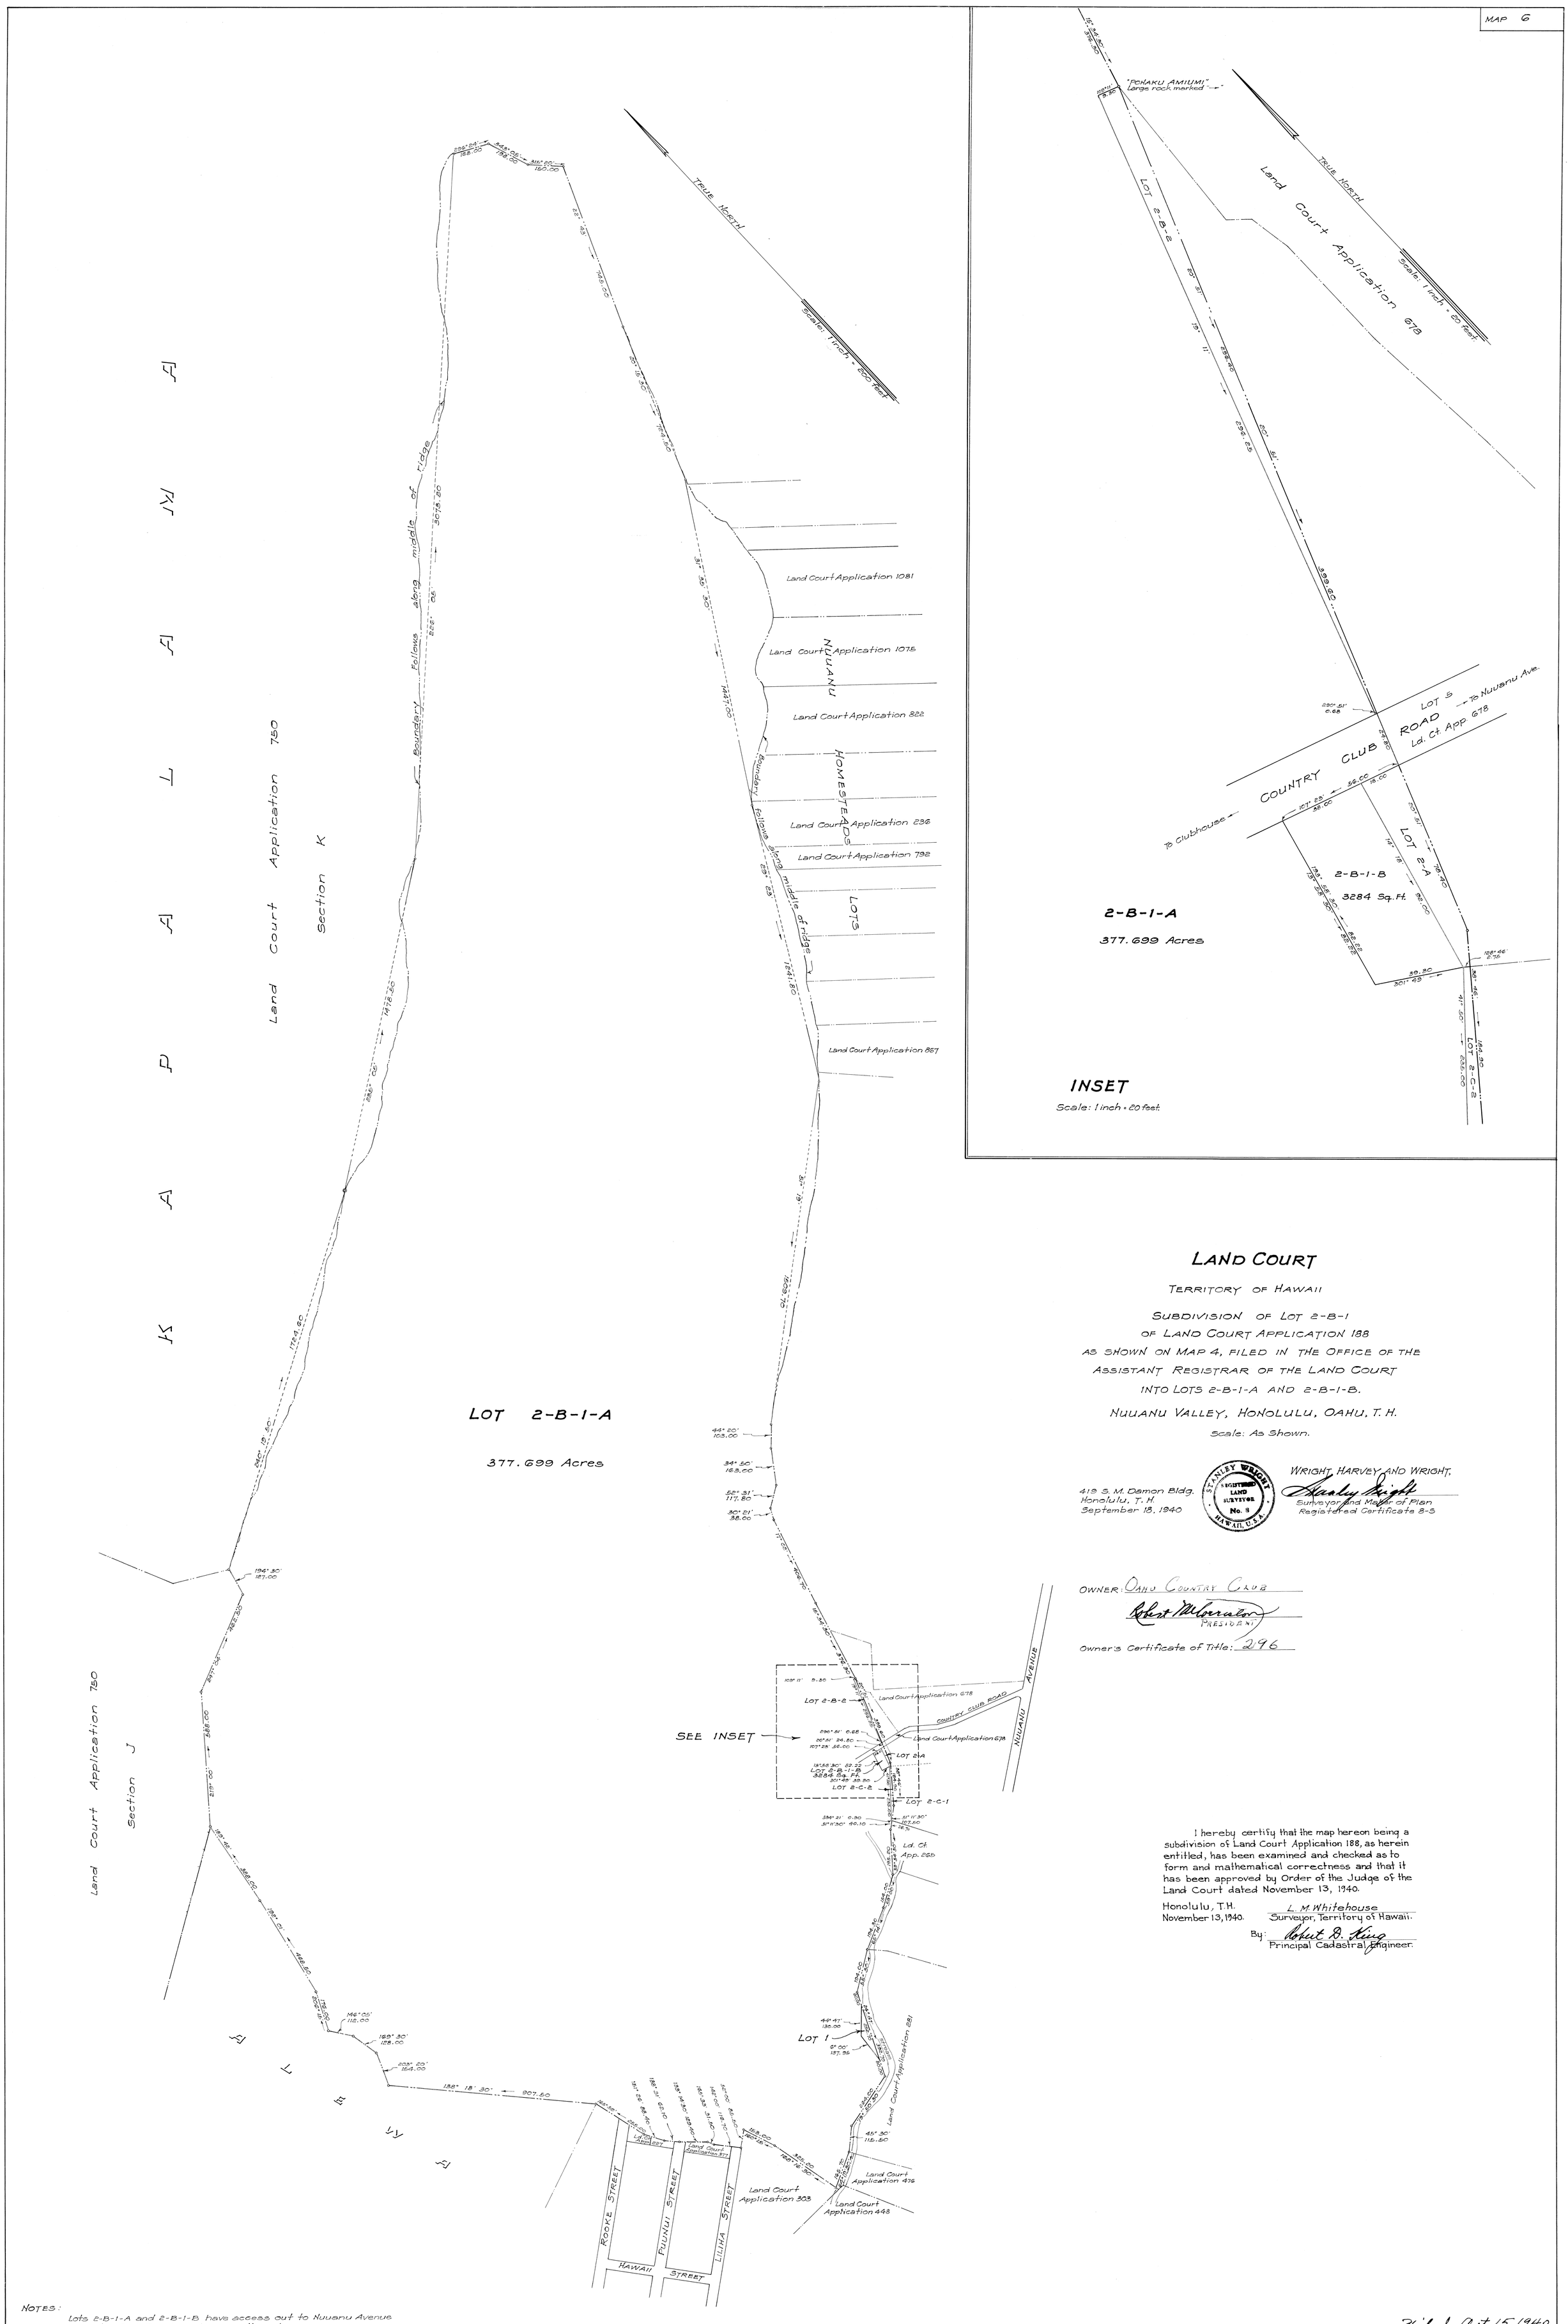

LAND COURT

TERRITORY OF HAWAII

SUBDIVISION OF LOT 2-B-1
OF LAND COURT APPLICATION 188
AS SHOWN ON MAP 4, FILED IN THE OFFICE OF THE
ASSISTANT REGISTRAR OF THE LAND COURT
INTO LOTS 2-B-1-A AND 2-B-1-B.

NUUANU VALLEY, HONOLULU, OAHU, T. H.

Scale: As Shown.

419 S. M. Damon Bldg.
Honolulu, T. H.
September 18, 1940

STANLEY WRIGHT REGISTERED LAND SURVEYOR No. 3 HAWAII, U.S.A.

WRIGHT, HARVEY AND WRIGHT,
Stanley Wright
Surveyor and Maker of Plan
Registered Certificate 8-S

OWNER: Oahu Country Club
Robert M. Lorraine
PRESIDENT

Owner's Certificate of Title: 296

I hereby certify that the map hereon being a subdivision of Land Court Application 188, as herein entitled, has been examined and checked as to form and mathematical correctness and that it has been approved by Order of the Judge of the Land Court dated November 13, 1940.

Honolulu, T.H.
November 13, 1940.

L. M. Whitehouse
Surveyor, Territory of Hawaii.

By: Robert D. King
Principal Cadastral Engineer.

NOTES:
Lots 2-B-1-A and 2-B-1-B have access out to Nuuanu Avenue over Country Club Road as shown on this plan.
For rights of way, if any, see certificate of title.

Filed Oct. 15, 1940
Abraham D. Akana
Assistant Registrar

Tax Map Key: 1-9-06

36" X 54" = 13.50