188

MAP 7

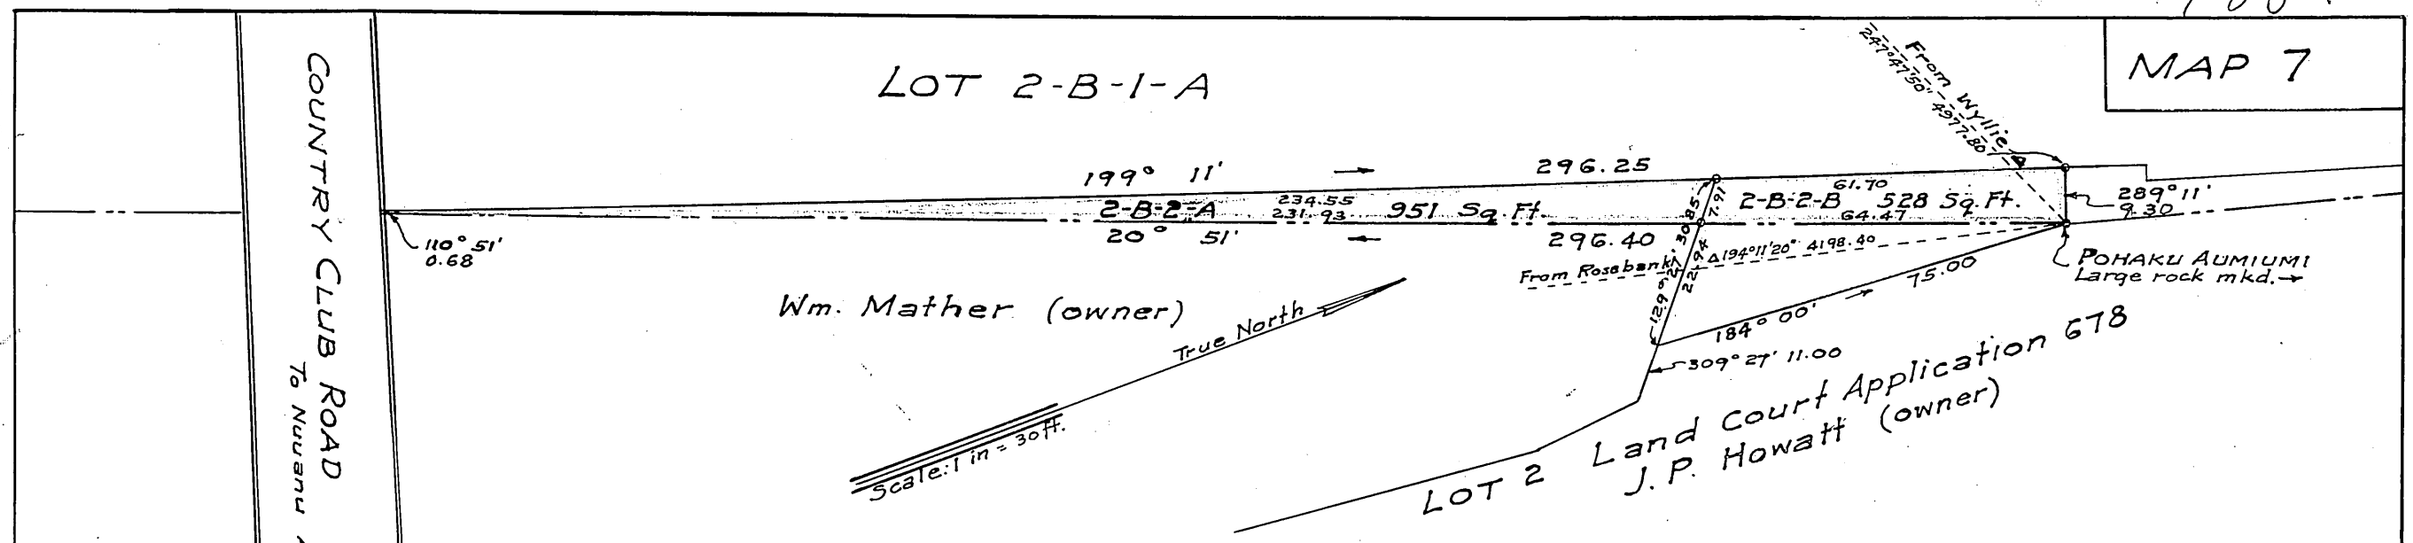

LAND COURT

TERRITORY OF HAWAII

SUBDIVISION OF LOT 2-B-2 OF
LAND COURT APPLICATION 188
AS SHOWN ON MAP 4 FILED IN THE
OFFICE OF THE ASSISTANT REGISTRAR OF THE LAND COURT
INTO LOTS 2-B-2-A AND 2-B-2-B
NUUANU VALLEY, HONOLULU, OAHU T.H.

Scale 1 in = 30 ft.

I hereby certify that the map hereon being a subdivision of Land Court Application 188, as herein entitled, has been examined and checked as to form and mathematical correctness and that it has been approved by Order of the Judge of the Land Court dated Jan. 17, 1941.

Honolulu, T.H.
Jan. 17, 1941.

L. M. Whitehouse
Surveyor, Territory of Hawaii.

By: H. E. Newton
Senior Cadastral Engineer

419 S.M. Damon Bldg.
Honolulu Oahu, T.H.
December 7, 1940

STANLEY WRIGHT
REGISTERED LAND SURVEYOR
No. 8
HAWAII, U.S.A.

WRIGHT, HARVEY AND WRIGHT
Stanley Wright
Survey and Maker of Plan
Registered Certificate 8-S

OWNER: William Henry Mather

Owner's Certificate of Title: 23193

Filed Jan. 7, 1941
Abraham N. Akana
Assistant Registrar

NOTE: See Petition for Subdivision.
Lot 2-B-2-A to be retained by Wm. Mather thereby giving said Lot 2-B-2-A access out to the Country Club Road over unregistered land owned by him.

Lot 2-B-2-B together with the triangular piece of unregistered land adjoining this lot on the Southeast to be sold to J. P. Howatt thereby giving said lot 2-B-2-B access out to the Country Club Road over said triangular piece and over Lot 2 of Land Court Application 678

For Rights of Way, if any, see certificate of title.

Tax Map Key 1-9-01

10" X 15" = 1 Sq. Ft.