TERRITORY OF HAWAII

LAND COURT

Amended Map and Description with Petition No. 190

Territory of Hawaii, Petitioner,

Pa Pelekane, Lahaina, Maui.

Lot 1. Beginning at the East corner of this lot on the North side of Market Street at a point which is 54° 00' 128.3 Feet from the west corner of Main and Market Streets, the coordinates of said point of beginning referred to Government Survey Trig. Station "Laina" being 8395.3 feet South and 3526.9 feet West, and running by true azimuths:—

1. 54° 00' 166.8 feet along North side of Market Street;
2. 187° 50' 19.5 feet along inner face of sea-wall;
3. 199° 00' 24.0 feet along inner face of sea-wall;
4. 231° 12' 134.8 feet along inner face of sea-wall;
5. 325° 41' 34.4 feet to the point of beginning.

Area 4675 Square Feet.

Lot 2. Beginning at the East corner of this lot and the West corner of Main and Market Streets, the coordinates of said point of beginning referred to Government Survey Trig. Station "Laina" being 8319.9 feet South and 3423.2 feet West, and running by true azimuths:—

1. 54° 00' 128.3 feet along North side of Market Street;
2. 145° 41' 34.4 feet to the inner face of sea-wall;
3. 231° 12' 16.8 feet along inner face of sea-wall;
4. 231° 33' 111.4 feet along inner face of sea-wall;
5. 325° 11' 40.0 feet along West side of Main Street to the point of beginning.

Area 4770 Square Feet.

Lot 3. Beginning at a concrete post at the North corner of this lot and the South corner of Main and Market Streets, the coordinates of said point of beginning referred to Government Survey Trig. Station "Laina" being 8350.6 feet South and 3402.1 feet West, and running by true azimuths:—

1. 325° 11' 100.0 feet along West side of Main Street;
2. 54° 00' 99.2 feet along North side of Pelekane Street;
3. 144° 00' 100.0 feet to the South side of Market Street;
4. 234° 00' 101.3 feet along the South side of Market Street to the point of beginning.

Area 10025 Square Feet.

Lot 4. Beginning at a 2 inch galvanized iron pipe at the North corner of this lot and the South corner of Main and Pelekane Streets, the coordinates of said point of beginning referred to Government Survey Trig. Station "Laina" being 8465.6 feet South and 3322.1 feet West, and running by true azimuths:—

1. 325° 11' 88.1 feet along West side of Main Street;
2. 55° 20' 154.9 feet along Grant 5367 to A. N. Hayselden;
3. 53° 50' 105.6 feet along L.C.A. 8559 to Kanaina;
4. 150° 18' 85.2 feet along Esplanade;
5. 234° 00' 252.8 feet along the South side of Pelekane Street to the point of beginning.

Area ~~21980~~ Square Feet.
21960 (G.F.W.)

Lot 5. Beginning at the North corner of this lot on the South side of Market Street, the coordinates of said point of beginning referred to Government Survey Trig. Station "Laina" being 8410.1 feet South and 3484.1 feet West, and running by true azimuths:—

1. 324° 00' 100.0 feet to North side of Pelekane Street;
2. 54° 00' 150.0 feet along North side of Pelekane Street,
3. 150° 18' 55.0 feet along Esplanade;
4. Thence on a curve to the right, with a radius of 50.91 feet, the direct azimuth and distance being: 192° 07' 67.93 feet;
5. 234° 00' 93.4 feet along the South side of Market Street to the point of beginning.

Area 14020 Square Feet.

Lot 6. Market Street, Pelekane Street, and Esplanade. Beginning at the concrete post marking the South corner of Main and Market Streets, the coordinates of said point of beginning referred to Government Survey Trig. Station "Laina" being 8350.6 feet South and 3402.1 feet West, and running by true azimuths:—

1. 54° 00' 194.7 feet;
2. Thence on a curve to the left with a radius of 50.91 feet, the direct azimuth and distance being: 12° 07' 67.93 feet;
3. 330° 18' 55.0 feet;
4. 234° 00' 249.2 feet;
5. 325° 11' 40.08 feet across the head of Pelekane Street;
6. 54° 00' 252.8 feet;
7. 330° 18' 85.2 feet;
8. 53° 50' 88.4 feet;
9. 152° 36' 291.2 feet, including Lahaina Wharf;
10. 231° 12' 49.6 feet to sea-wall;
11. 19° 00' 24.0 feet along inner face of sea-wall;
12. 7° 50' 19.5 feet along inner face of sea-wall;
13. 234° 00' 295.1 feet to the West corner of Main and Market Streets;
14. 325° 36' 37.25 feet across the head of Market Street to the point of beginning.

Area 42040 Square Feet; exclusive of Lahaina Wharf.

Lot 7. Main Street Widening. Beginning at the concrete post marking the South corner of Main and Market Streets, the coordinates of said point of beginning referred to Government Survey Trig. Station "Laina" being 8350.6 feet South and 3402.1 feet West, and running by true azimuths:—

1. 145° 36' 37.25 feet across the head of Market Street;
2. 145° 11' 40.0 feet;
3. 231 33' 6.6 feet;
4. 325° 13' 305.6 feet along old line of Main Street;
5. 55° 20' 7.1 feet;
6. 145° 11' 228.18 feet to the point of beginning.

Area 2110 Square Feet.

S. M. Kanakanui.
Assistant Government Surveyor.

Honolulu, T. H.
October 25th, 1916.

Filed March 20th 1917 at 9:45 A.M.
Chas. T. Merriam
Assistant Registrar.

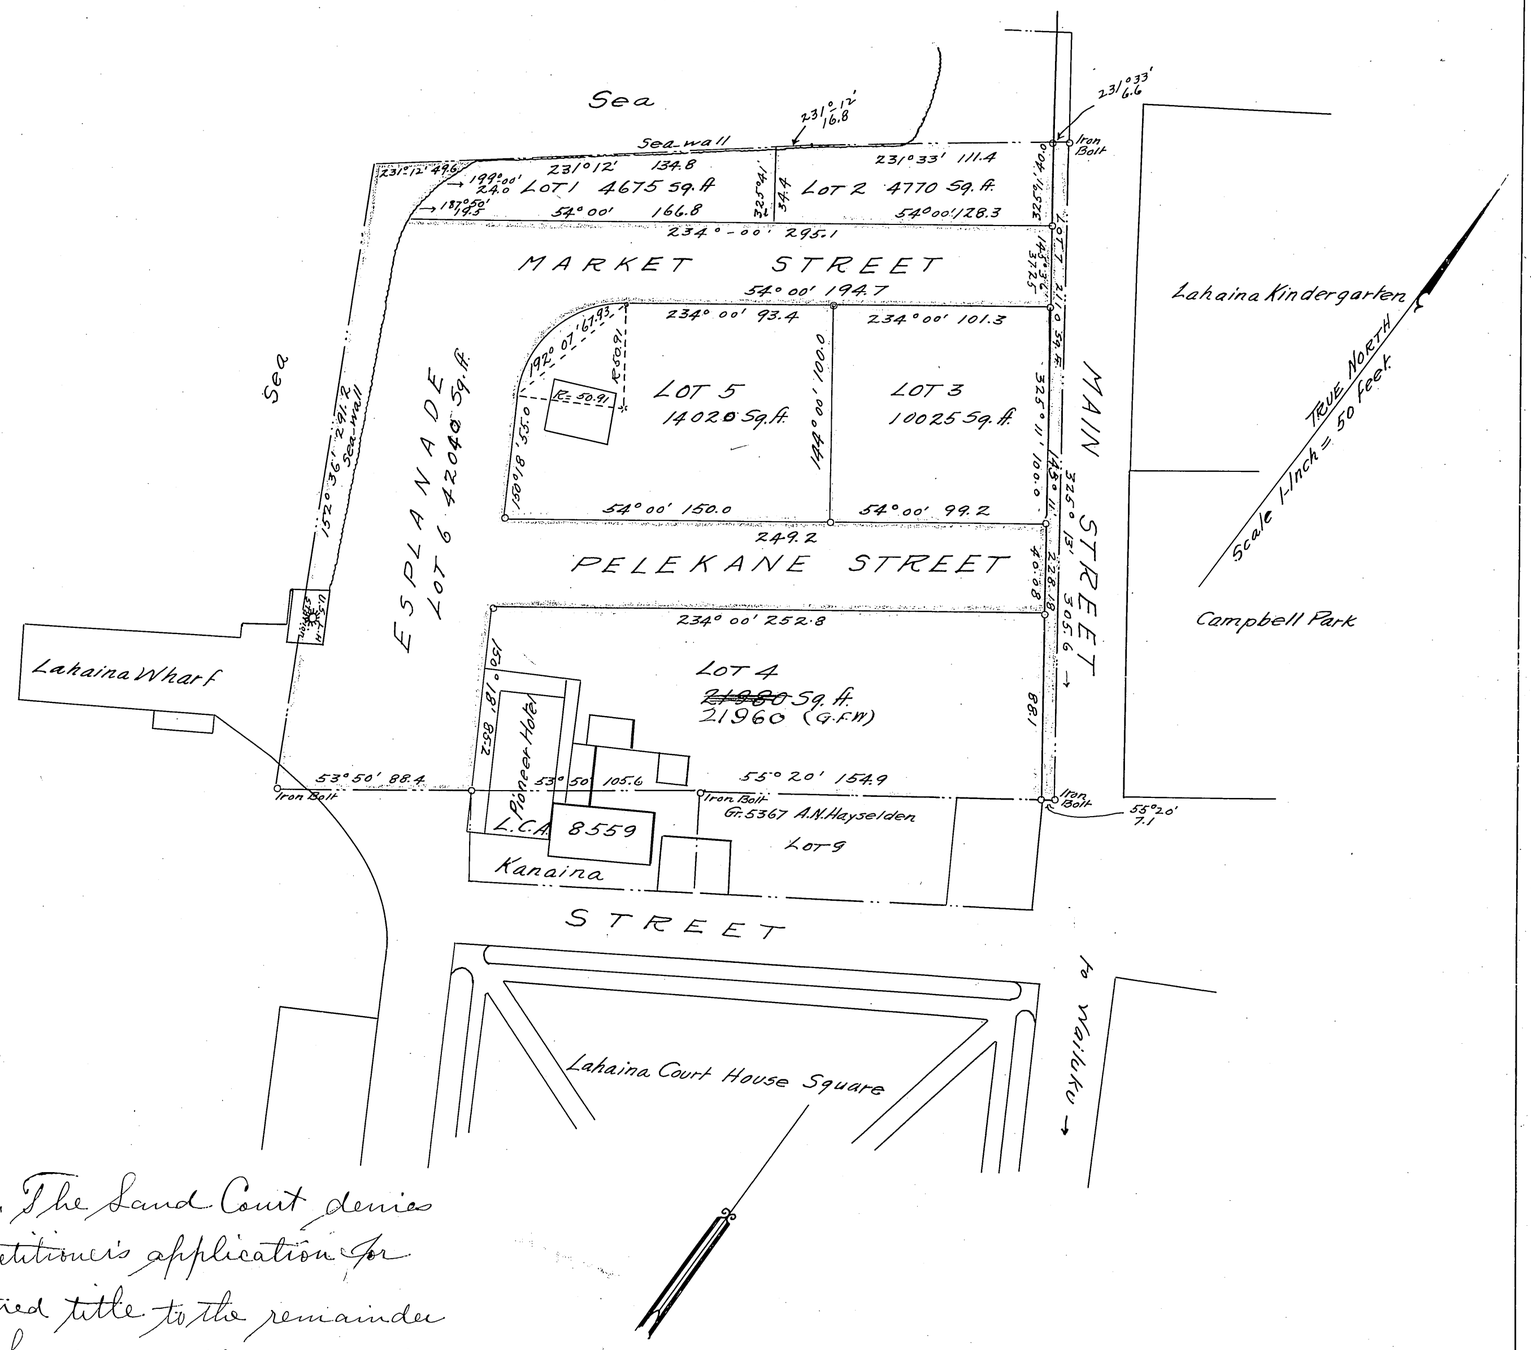

Note: The Land Court denies the petitioner's application for registered title to the remainder of the Land described in said petition, to wit: Lots 1, 2, 3 and 4 of this map. See decree #353

Geo. Rogan
Registrar.
Land Court
8/24/18

I hereby certify that the description of survey and map hereon being an amended plan of Land Court Petition No. 190 has been examined and verified and found to be correct.
Honolulu, T.H. Geo. F. Wright
April 9. 1917 Asst. Court Surveyor

I hereby certify this to be a true and correct copy of map filed in the Land Court as an amended plan of Petition No. 190
Honolulu, T.H. Geo. F. Wright.
April 9-1917. Asst Court Surveyor.

23" X 24" = 3.86