190

MAP 2

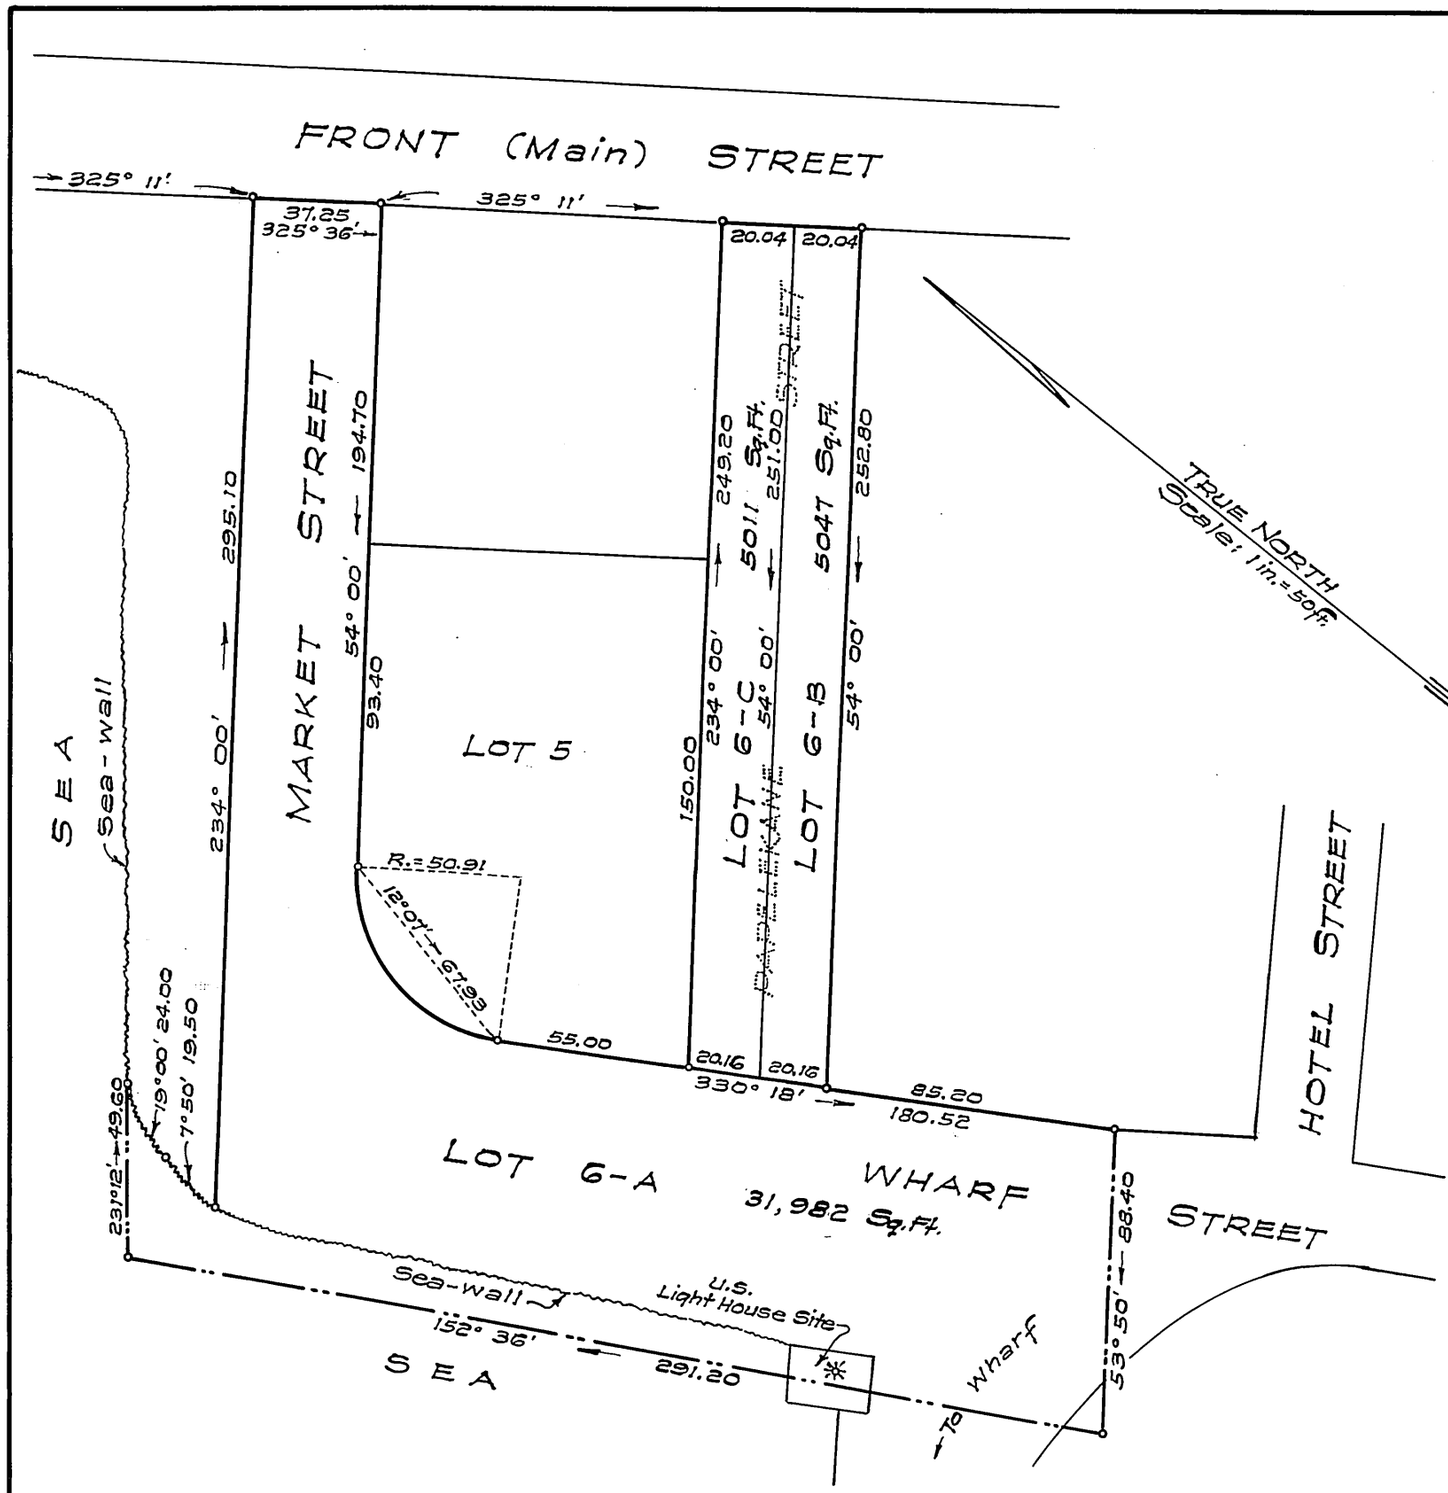

LAND COURT

TERRITORY OF HAWAII

LAND COURT APPLICATION 190

SUBDIVISION OF LOT 6
AS SHOWN ON MAP 1
INTO LOTS 6-A, 6-B AND 6-C

PA PELEKANE, LAHAINA, MAUI

TERRITORIAL SURVEY DEPARTMENT

A. Gordon M. Robinson
Surveyor and Maker of Plan
Registered Certificate 500

HONOLULU, T. H.
November 24, 1954.

A. GORDON M. ROBINSON
REGISTERED LAND SURVEYOR
No. 500
HAWAII, U. S. A.

OWNER: TERRITORY OF HAWAII
OWNER'S CERTIFICATE OF TITLE: 1123

AUTHORIZED AND APPROVED BY ORDER OF THE JUDGE
OF THE LAND COURT DATED: DECEMBER 9, 1954.
BY ORDER OF THE COURT:

P. Mullholland
REGISTRAR OF THE LAND COURT.

Filed Dec. 7, 1954
P. Mullholland Registrar

Tax Map Key: 2nd. Div.-4-6-01:2

10"x15"=1.0 Sq.Ft.