Court of Land Registration
Filed Oct 7- 1910
o'clock min. M.
M.T. Simonton
Registrar.

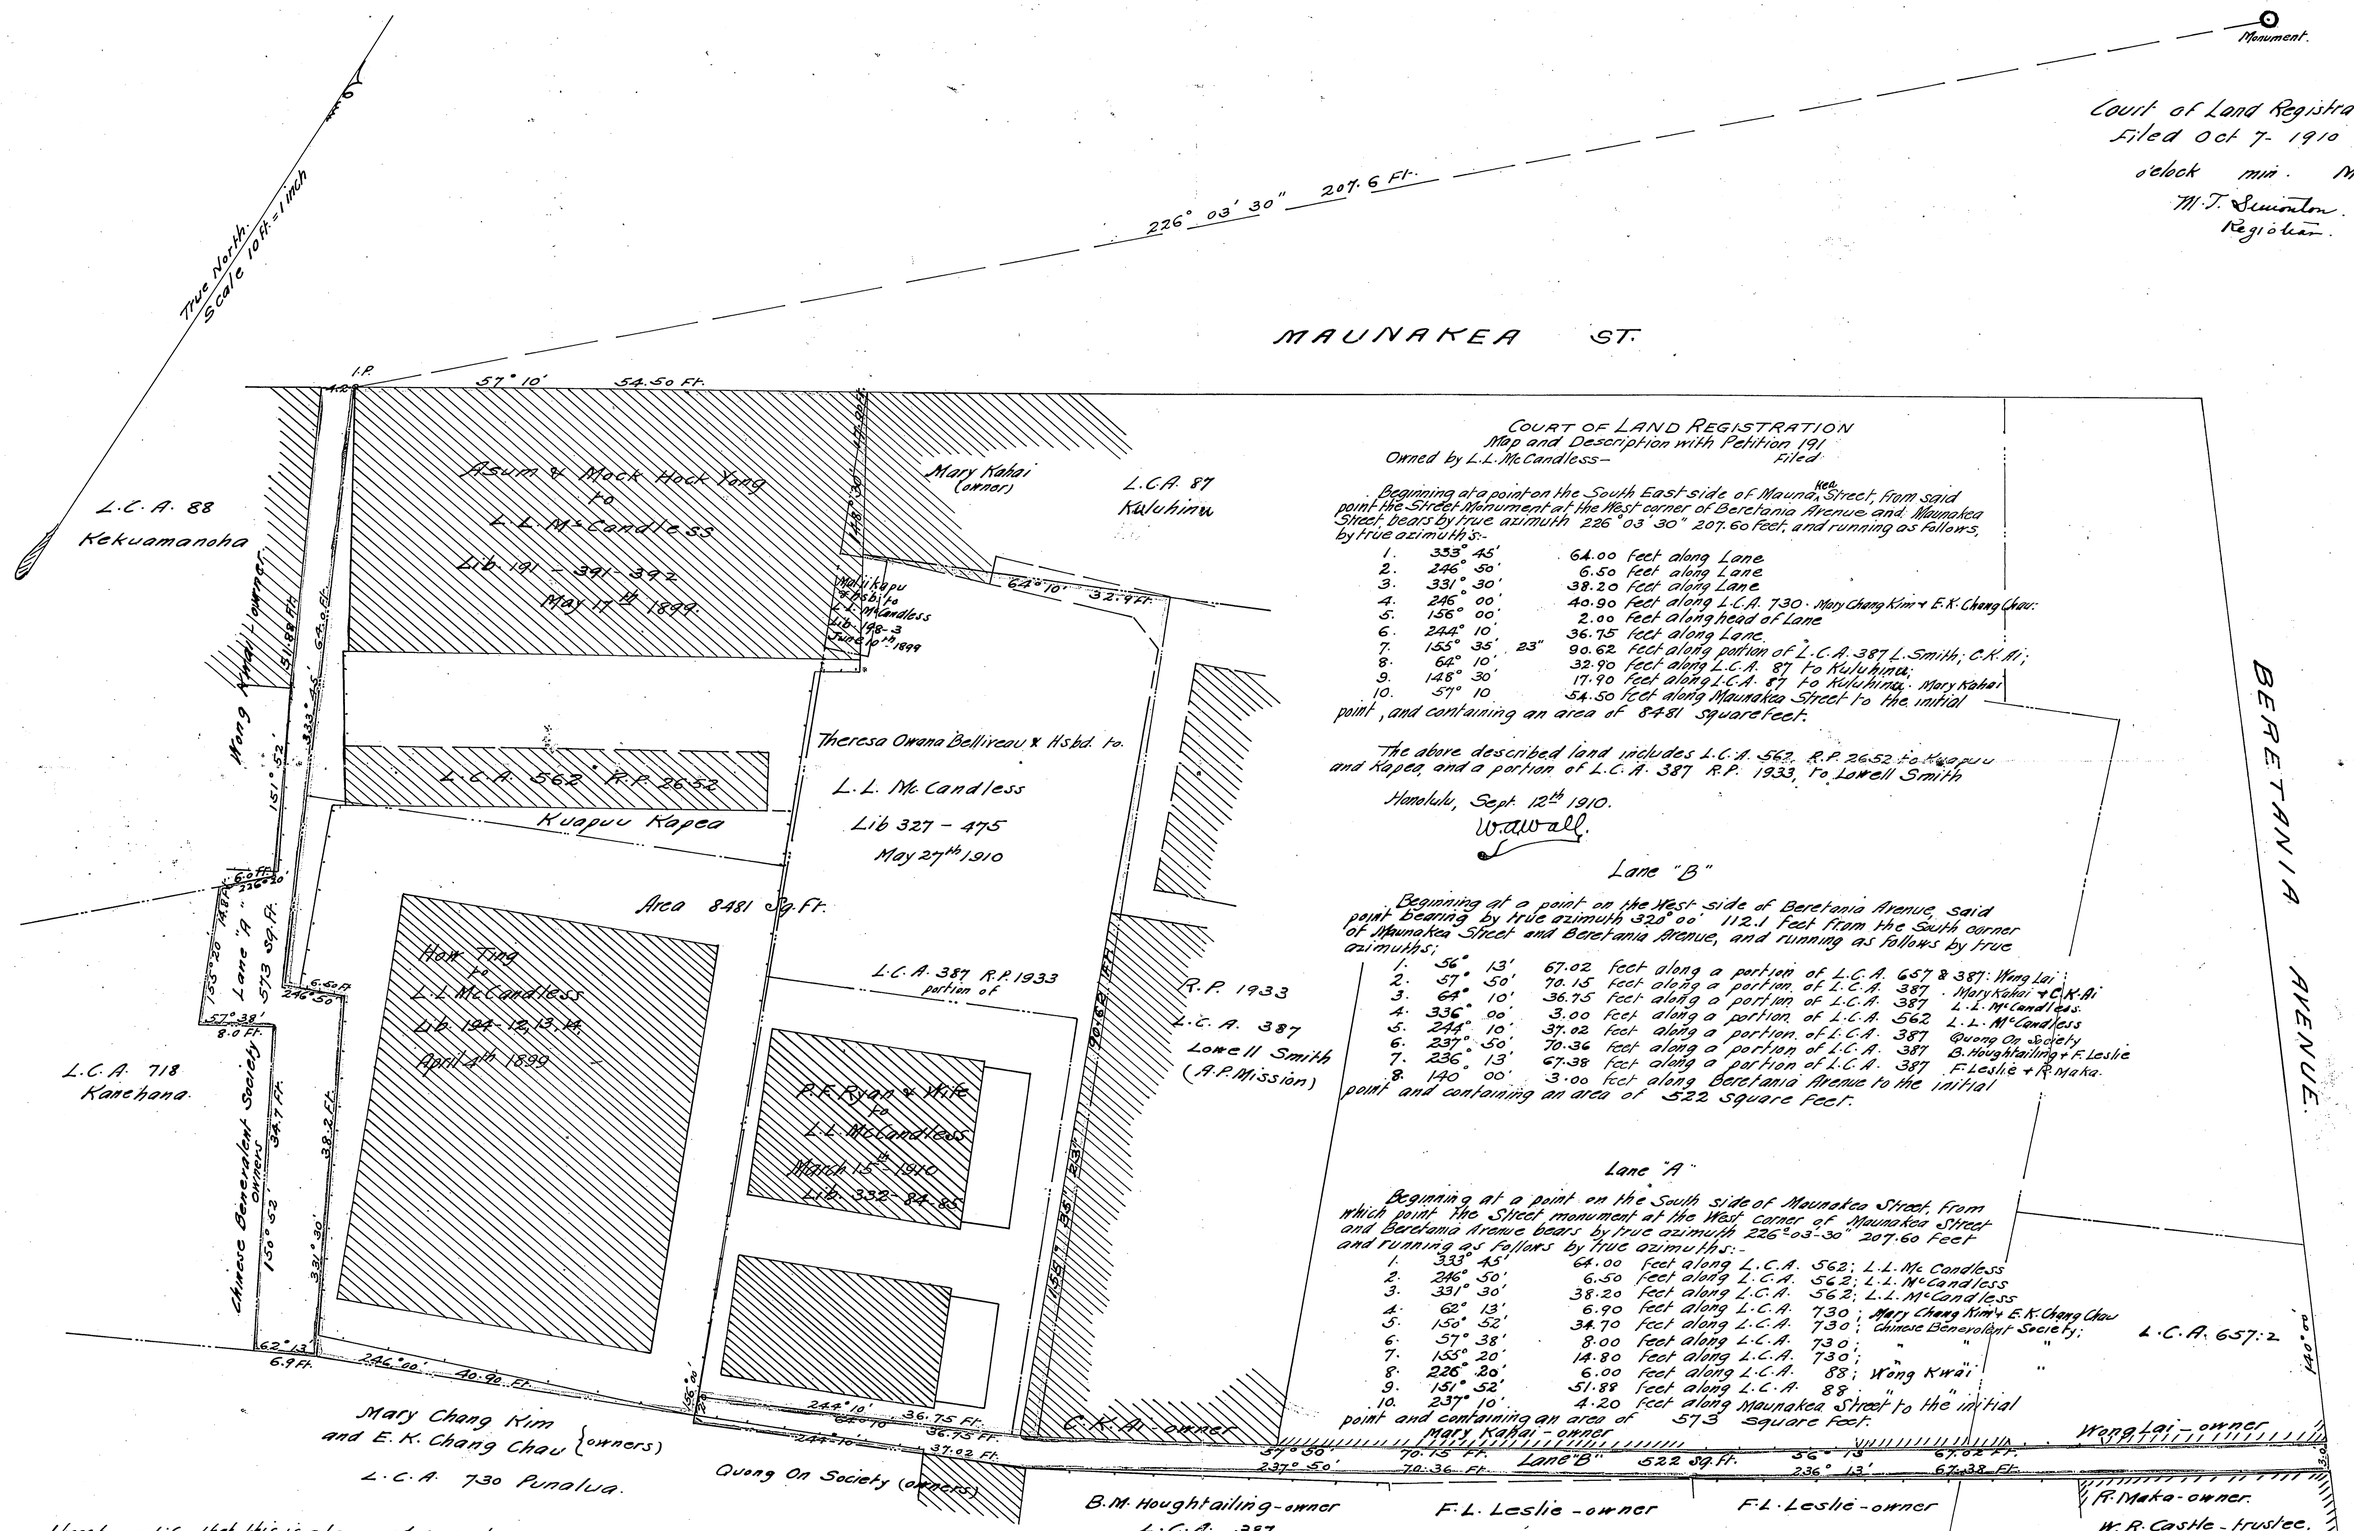

COURT OF LAND REGISTRATION
Map and Description with Petition 191
Owned by L.L. McCandless — Filed

Beginning at a point on the South East side of Maunakea Street, from said point the Street Monument at the West corner of Beretania Avenue and Maunakea Street bears by true azimuth 226° 03' 30" 207.60 feet, and running as follows, by true azimuths:-

1.	333° 45'	64.00	feet along Lane
2.	246° 50'	6.50	feet along Lane
3.	331° 30'	38.20	feet along Lane
4.	246° 00'	40.90	feet along L.C.A. 730 · Mary Chang Kim + E.K. Chang Chau:
5.	156° 00'	2.00	feet along head of Lane
6.	244° 10	36.75	feet along Lane.
7.	155° 35' 23"	90.62	feet along portion of L.C.A. 387 L. Smith; C.K. Ai;
8.	64° 10'	32.90	feet along L.C.A. 87 to Kuluhinu;
9.	148° 30'	17.90	feet along L.C.A. 87 to Kuluhinu. Mary Kahai
10.	57° 10	54.50	feet along Maunakea Street to the initial point, and containing an area of 8481 square feet.

The above described land includes L.C.A. 562, R.P. 2652 to Kuapuu and Kapea, and a portion of L.C.A. 387 R.P. 1933, to Lowell Smith

Honolulu, Sept. 12th 1910.
W. A. Wall.

Lane "B"

Beginning at a point on the West side of Beretania Avenue, said point bearing by true azimuth 320° 00' 112.1 feet from the South corner of Maunakea Street and Beretania Avenue, and running as follows by true azimuths:

1.	56° 13'	67.02	feet along a portion of L.C.A. 657 & 387: Wang Lai;
2.	57° 50'	70.15	feet along a portion of L.C.A. 387 · Mary Kahai + C.K. Ai
3.	64° 10'	36.75	feet along a portion of L.C.A. 387 L. L. McCandless.
4.	336° 00'	3.00	feet along a portion of L.C.A. 562 L. L. McCandless
5.	244° 10'	37.02	feet along a portion of L.C.A. 387 Quong On Society
6.	237° 50'	70.36	feet along a portion of L.C.A. 387 B. Houghtailing + F. Leslie
7.	236° 13'	67.38	feet along a portion of L.C.A. 387 F. Leslie + F. Maka.
8.	140 00'	3.00	feet along Beretania Avenue to the initial point and containing an area of 522 square feet.

Lane "A"

Beginning at a point on the South side of Maunakea Street, from which point the Street monument at the West corner of Maunakea Street and Beretania Avenue bears by true azimuth 226° 03' 30" 207.60 feet and running as follows by true azimuths:-

1.	333° 45'	64.00	feet along L.C.A. 562; L.L. McCandless
2.	246° 50'	6.50	feet along L.C.A. 562; L.L. McCandless
3.	331° 30'	38.20	feet along L.C.A. 562; L.L. McCandless
4.	62° 13'	6.90	feet along L.C.A. 730; Mary Chang Kim + E.K. Chang Chau
5.	150° 52'	34.70	feet along L.C.A. 730; Chinese Benevolent Society;
6.	57° 38'	8.00	feet along L.C.A. 730; " " "
7.	155° 20'	14.80	feet along L.C.A. 730; " " "
8.	226° 20'	6.00	feet along L.C.A. 88; Wang Kwai
9.	151° 52'	51.88	feet along L.C.A. 88 " "
10.	237° 10'	4.20	feet along Maunakea Street to the initial point and containing an area of 573 square feet.

I hereby certify that this is a true and correct copy of Petition 191, as approved by Geo. F. Wright, Asst. Court Surveyor. Dec. 15-1910

Geo. F. Wright. Honolulu Dec. 24-1910.

Lincoln Loy McCandless - Petitioner.