MAP 1

COURT OF LAND REGISTRATION
TERRITORY OF HAWAII

Map and Description with Petition No. 193.
Petitioners :- Charles McNab and Isabelle McNab

Lot in Manoa Valley, Honolulu Oahu.
Being a portion of Grants 42 to Hannah Hoopea
and Grant 41 to Make.

Beginning at a + on a stone, on the north side of the Upper Manoa Road, and the boundary of Grant 111 to E. H. Rogers, and Grant 42 to Hannah Hoopea, from which, Triangulation Station Rogers is true azimuth and distance 214°44', 1434.2 feet and a post on the hill north of "Puu Makani" is by true azimuth and distance 137°00', 2159.9 feet, and running by true azimuths:-

1. 55° 28' 125.7 feet, along the Government Upper Manoa Road to a + on a stone;
2. 47° 50' 234.9 feet, along the Government Upper Manoa Road, to the boundary of Grant 41 Make, and Court of Land Registration Cert. No. 203 Theresa M. Louisson;
3. 144° 06' 662.3 feet, along Court of Land Registration Cert. No. 203 Theresa M. Louisson, to a + on a stone;
4. 136° 32' 822.2 feet, along Court of Land Registration Cert. No. 203, Theresa M. Louisson, up the steep slope of pali, to + on a stone at foot of a conspicuous bluff with a number of caves; on the face of the bluff is an arrow thus ↓ ;
5. 227° 14' 60.0 feet, along Court of Land Registration Cert. No. 203, Theresa M. Louisson, and the bluff to an iron bolt; on the face of the bluff are two arrows ↓↓ ;
6. 308° 30' 1517.7 feet, along down pali, part way along old stone wall, along Grant 111, E. H. Rogers, to the point of beginning.

Containing an area of ~~6.424~~ 6.284 (G.F.W) Acres

Honolulu. From original Survey of F. E. Harvey, by E. D. Baldwin. Surveyor.

September 21st 1910.

Baldwin & Alexander
Civil Engineers & Surveyors
405 Judd Bldg. Honolulu.

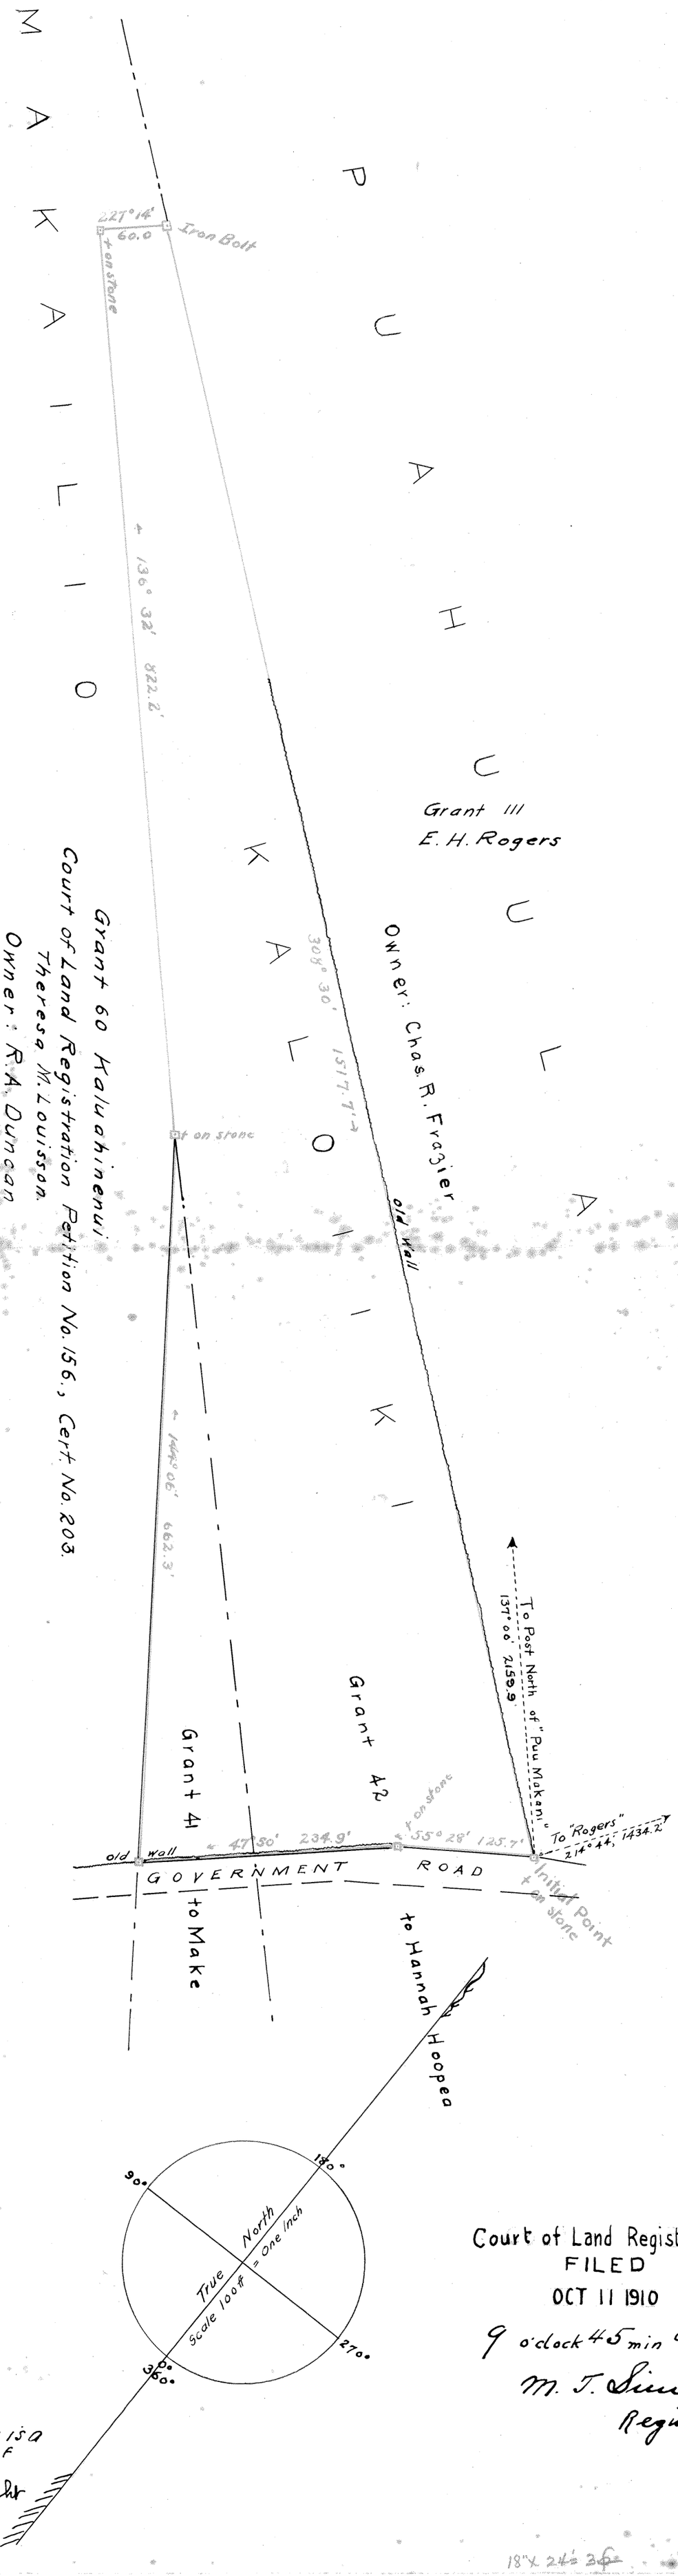

Court of Land Registration
FILED
OCT 11 1910
9 o'clock 45 min A. M.
M. T. Simonton
Registrar.

The above plan and description has been duly examined by me and approved with correction as noted.
Geo. F. Wright
Asst. Engr. & Surveyor
Land Reg. Court
Nov. 12-1910

I hereby certify that this is a true and correct copy of Petition 193.
Geo. F. Wright
Nov. 17-1910

18" x 24½ 36