MAP 5

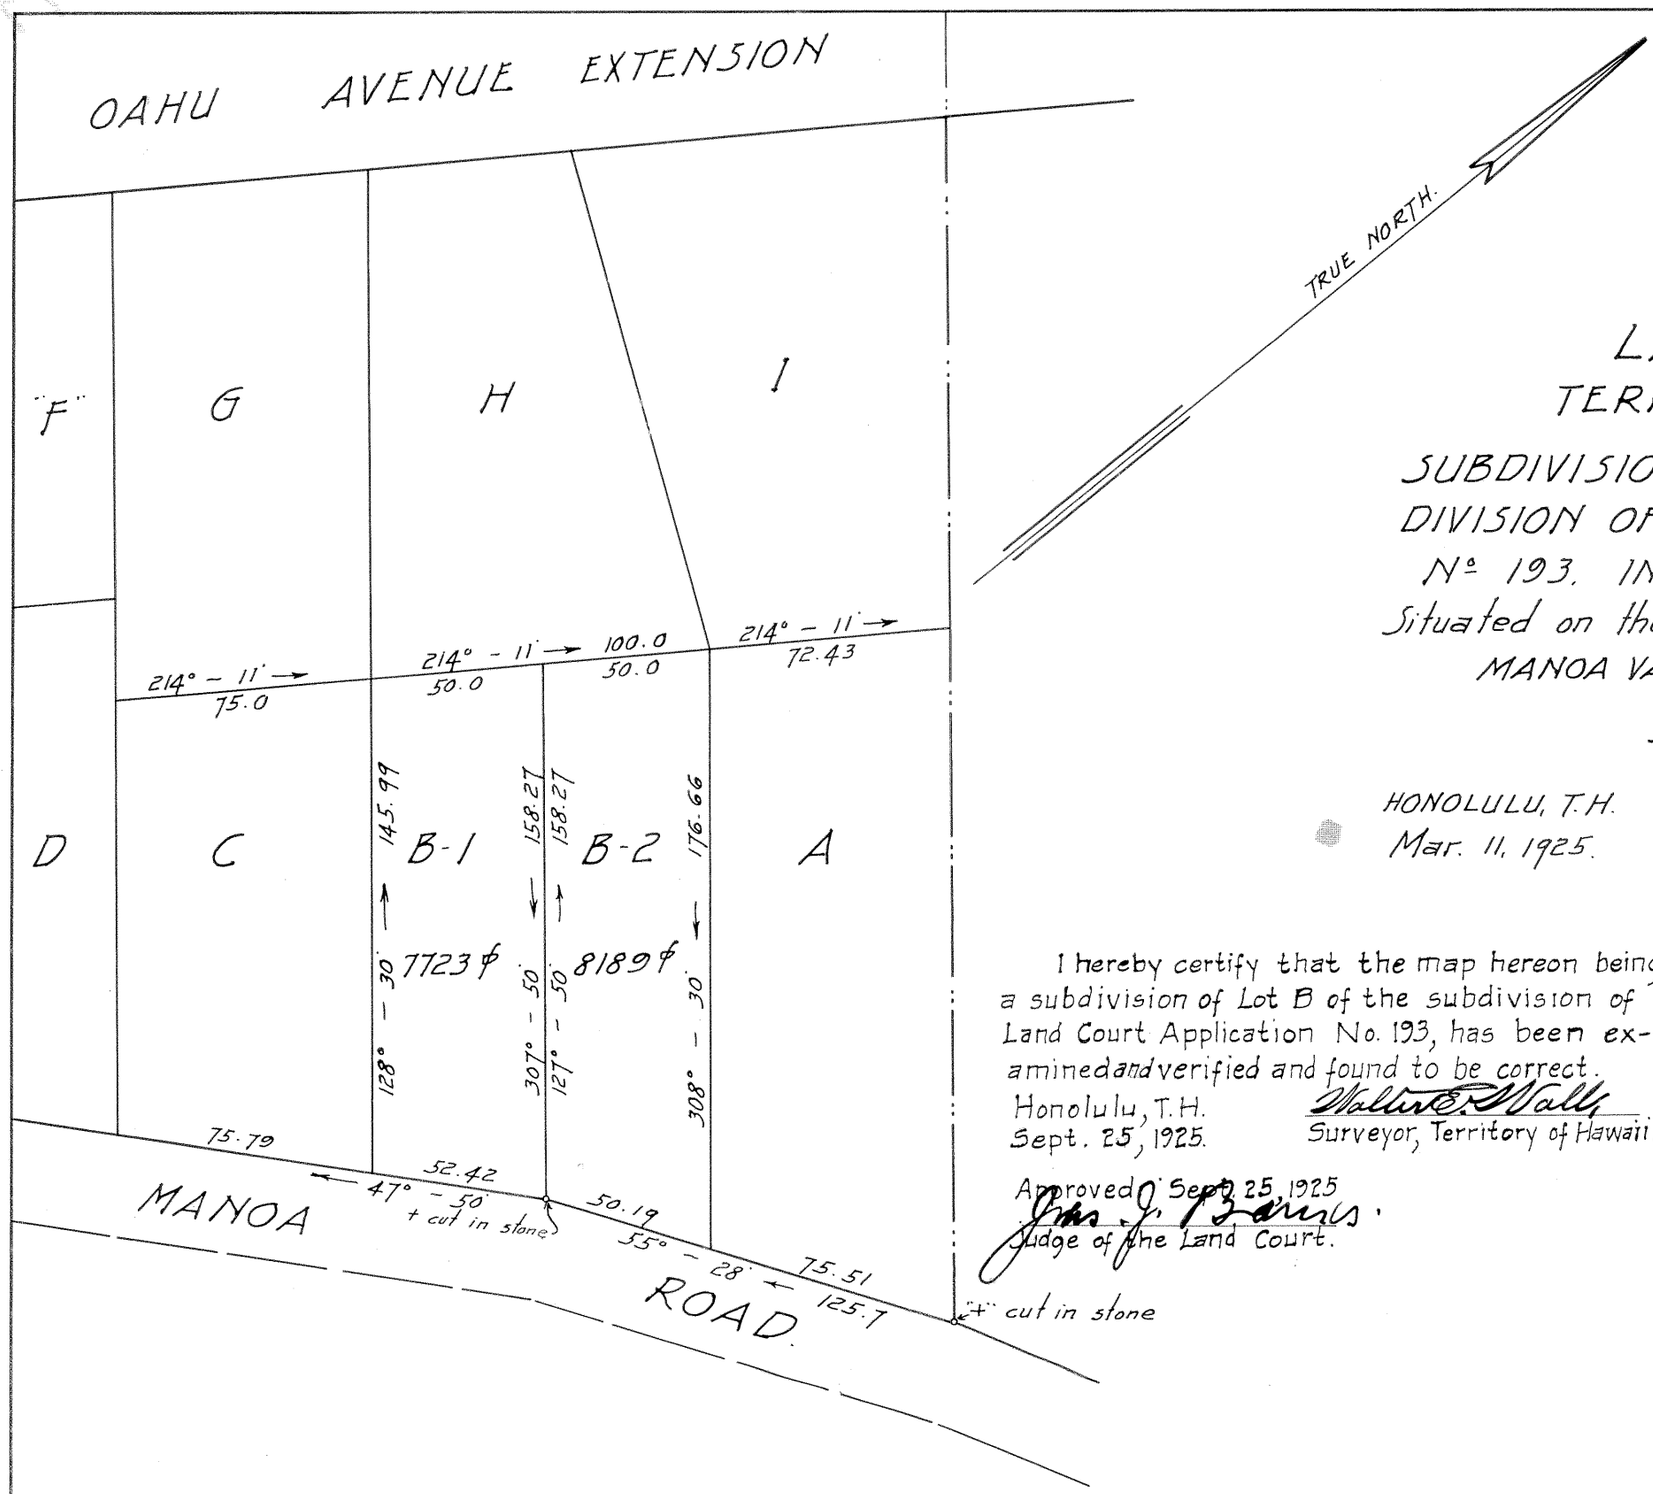

LAND COURT
TERRITORY OF HAWAII.

SUBDIVISION OF LOT "B," OF THE SUBDIVISION OF LAND COURT APPLICATION Nº 193, INTO LOTS B-1 AND B-2.
Situated on the Northwest side of Manoa Road, MANOA VALLEY, HONOLULU, OAHU, T. H.

Scale: 1 in. = 50 ft.

HONOLULU, T.H.
Mar. 11, 1925.

WRIGHT, HARVEY & WRIGHT,
By: Geo. T. Wright
Surveyor & Maker of Plan.
855 Kaahumanu St.

I hereby certify that the map hereon being a subdivision of Lot B of the subdivision of Land Court Application No. 193, has been examined and verified and found to be correct.
Honolulu, T.H.
Sept. 25, 1925.
Walter E. Wall,
Surveyor, Territory of Hawaii.

Approved Sept. 25, 1925
Jas. J. Banks.
Judge of the Land Court.

Paul Waldo Rushforth
~~P. W. Rushforth~~
Jannette V. Rushforth
} Owners

Sept. 12, 1925.

Filed Sept. 21 1925
J. K. Fisher
Registrar