MAP 20

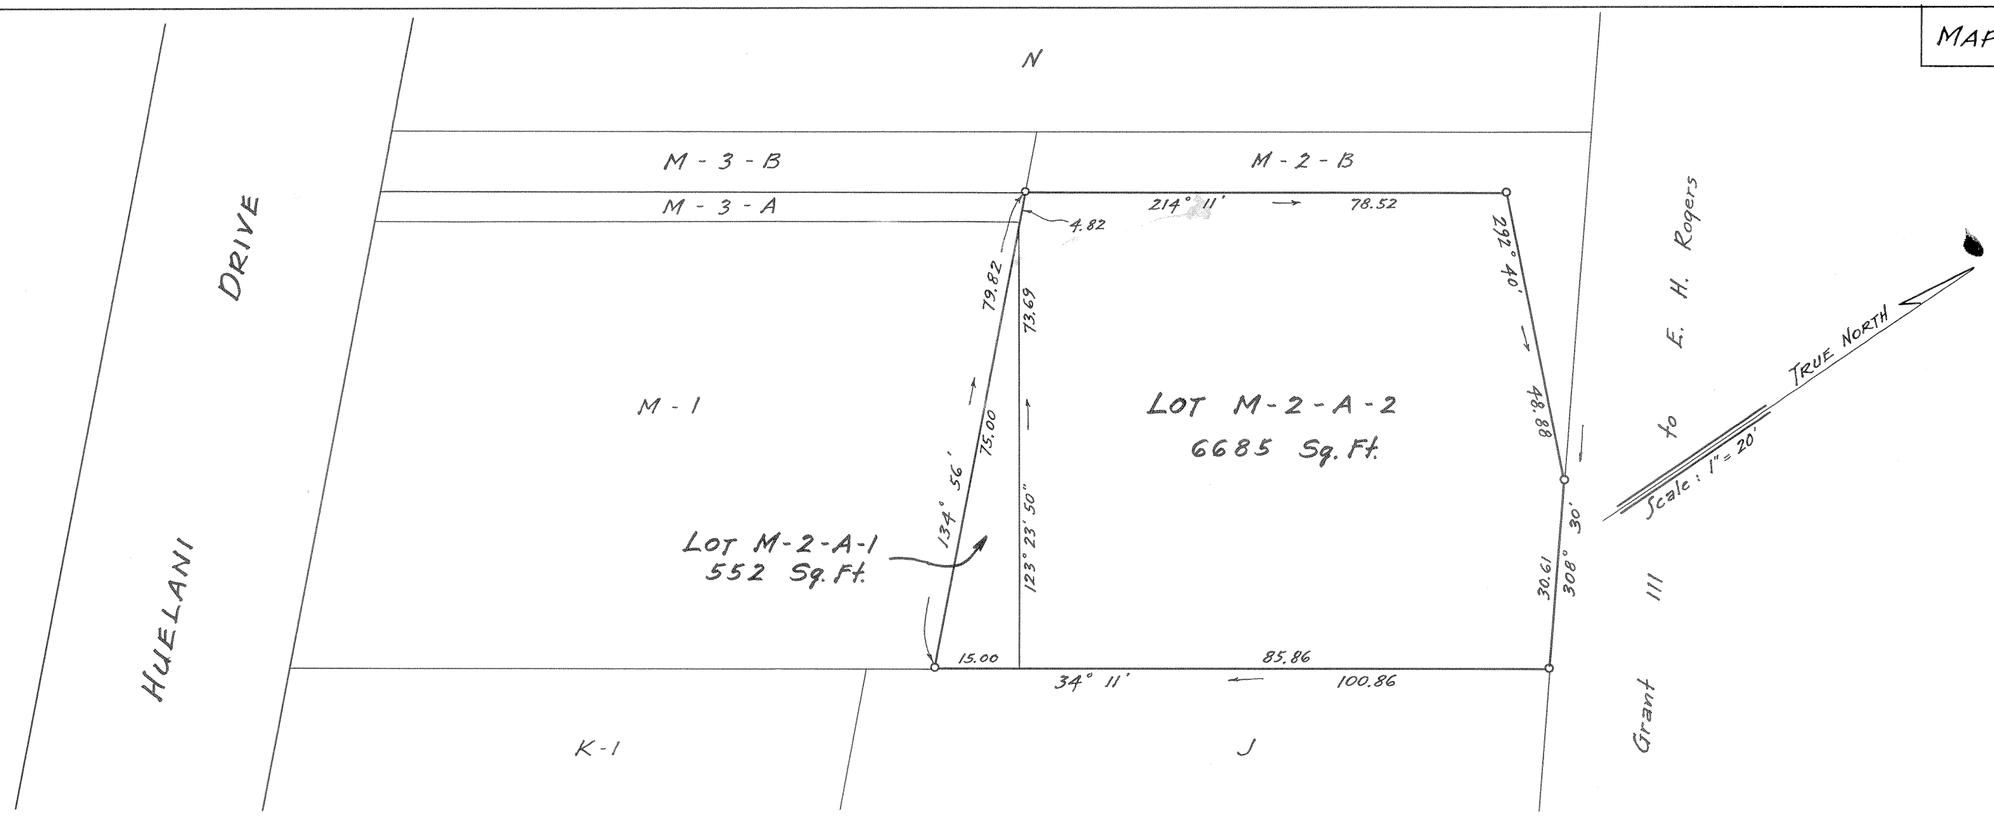

LAND COURT
TERRITORY OF HAWAII

LAND COURT APPLICATION 193
SUBDIVISION OF LOT M-2-A
AS SHOWN ON MAP 11
INTO LOTS M-2-A-1 AND M-2-A-2
MANOA VALLEY, HONOLULU, OAHU, T. H.

419 S. M. Damon Bld'g.
Honolulu, T. H.
November 13, 1952

FRED E. HARVEY REGISTERED LAND SURVEYOR No. 79 HAWAII, U.S.A.

Fred E. Harvey
Surveyor and Maker of Plan
Registered Certificate 79-E.S.

OWNERS: MYUNG HO YANG AND SOON SUN YANG

Owner's Certificate of Title: 53,315

AUTHORIZED AND APPROVED BY ORDER OF THE
JUDGE OF THE LAND COURT DATED: JANUARY 27, 1953

BY ORDER OF THE COURT: [signature]
REGISTRAR OF THE LAND COURT

Filed Jan. 19, 1953
Abraham Y. Akana
Assistant Registrar

Tax Map Key: 2-9-32

15" x 21" = 2.2#