Plan Void.

Superceded by Plan 145
Dated Feb 11, 1915

See Orig. Cert. 695 in place of Orig. Cert. 570 & 604 & Transfer Cert. 605
C.T.M.

Court of Land Registration.
Territory of Hawaii

Map and description with Petition No. 195. Edgar Henriques, Petitioner.

A Portion of Kaalaaluna. Honolulu. Kona. Oahu.
L.C.A. 7260 to B. Namakeha.
Also a portion of L.C.A 8957B Ap. 4 to Kaholoau

Commencing at an iron pin at the South-east corner of Lot. 5 Block "A." the Co-ordinates of which, as referred to Punchbowl Survey Station being N. 2779.0 feet and West. 882.5 feet. and running as follows by true Azimuths;

1. 270°-00'-30" = 100 feet along lots 4 and 3, Block "A."
2. 00°-00'-30" = 130 " " " 10 and 11, " "A."
3. 90°-00'-30" = 50 " " lot. 14. " "A."
4. 00°-00'-30" = 100 " " Same;
5. 270°-00'-30" = 50 " " Same;
6. 00°-00' 30" = 126.7 " " lots 25 and 26 "A."
7. 74°-10'-00" = 72.5 " " L.C.A. 236. to Kaholo (Kapiolani Est. (owner.))
8. 179°-28'-00" = 9.8 " " L.C.A. 11144B-2 Keaka
9. 86°-50'-00" = 52.8 " " Same;
10. 147°-33'-00" = 71.3 " " Same;
11. 45°-10'-00" = 61.0 " " Same;
12. 138°-38'-00" = 161.3 " " Same;
13. 45°-27'-00" = 6.0 " " Same;
14. 154°-15'-00" = 9.5 " " Bishop Est.
15. 223°-10'-00" = 110.5 " " L.C.A. 11041-2 Hilauea. (Bp. Est. owner)
16. 259°-17'-00" = 10.5 " " Bishop Estate;
17. 223°-00'-00" = 108.7 " " Same;
18. 270°-00'-30" = 59.0 " " Lot. 6.
19. 180°-00'-30" = 65.0 " " Lot 6. to the Initial Point, and Containing an Area of 1 68/100 Acre

Honolulu. Febry. 1908.

Edgar Henriques.

Chris. J. Willis
Surveyor.

Description of a portion of L.C.A. 5957B Ap. 4 to Kaholoau.

Beginning at the south east corner of this piece at the end of course 8 of Description of Land Court Petition 195 and running by true azimuths:-

1. 86°50', 52.8 feet, along L.C.A. 11144B:2 Keaka;
2. 147°33', 71.3 feet, along same;
3. 230°00', 37.6 feet;
4. 142°00', 165.0 feet;
5. 223°00', 115.5 feet;
6. 283°36', 125.6 feet;
7. 8°15', 30.0 feet;
8. 90°00'30", 13.0 feet;
9. 00°00'30", 100.0 feet;
10. 8°15', 138.1 feet to the point of beginning.

Containing an Area of 34,730 Square feet.

Geo. F. Wright.
May 30 1914

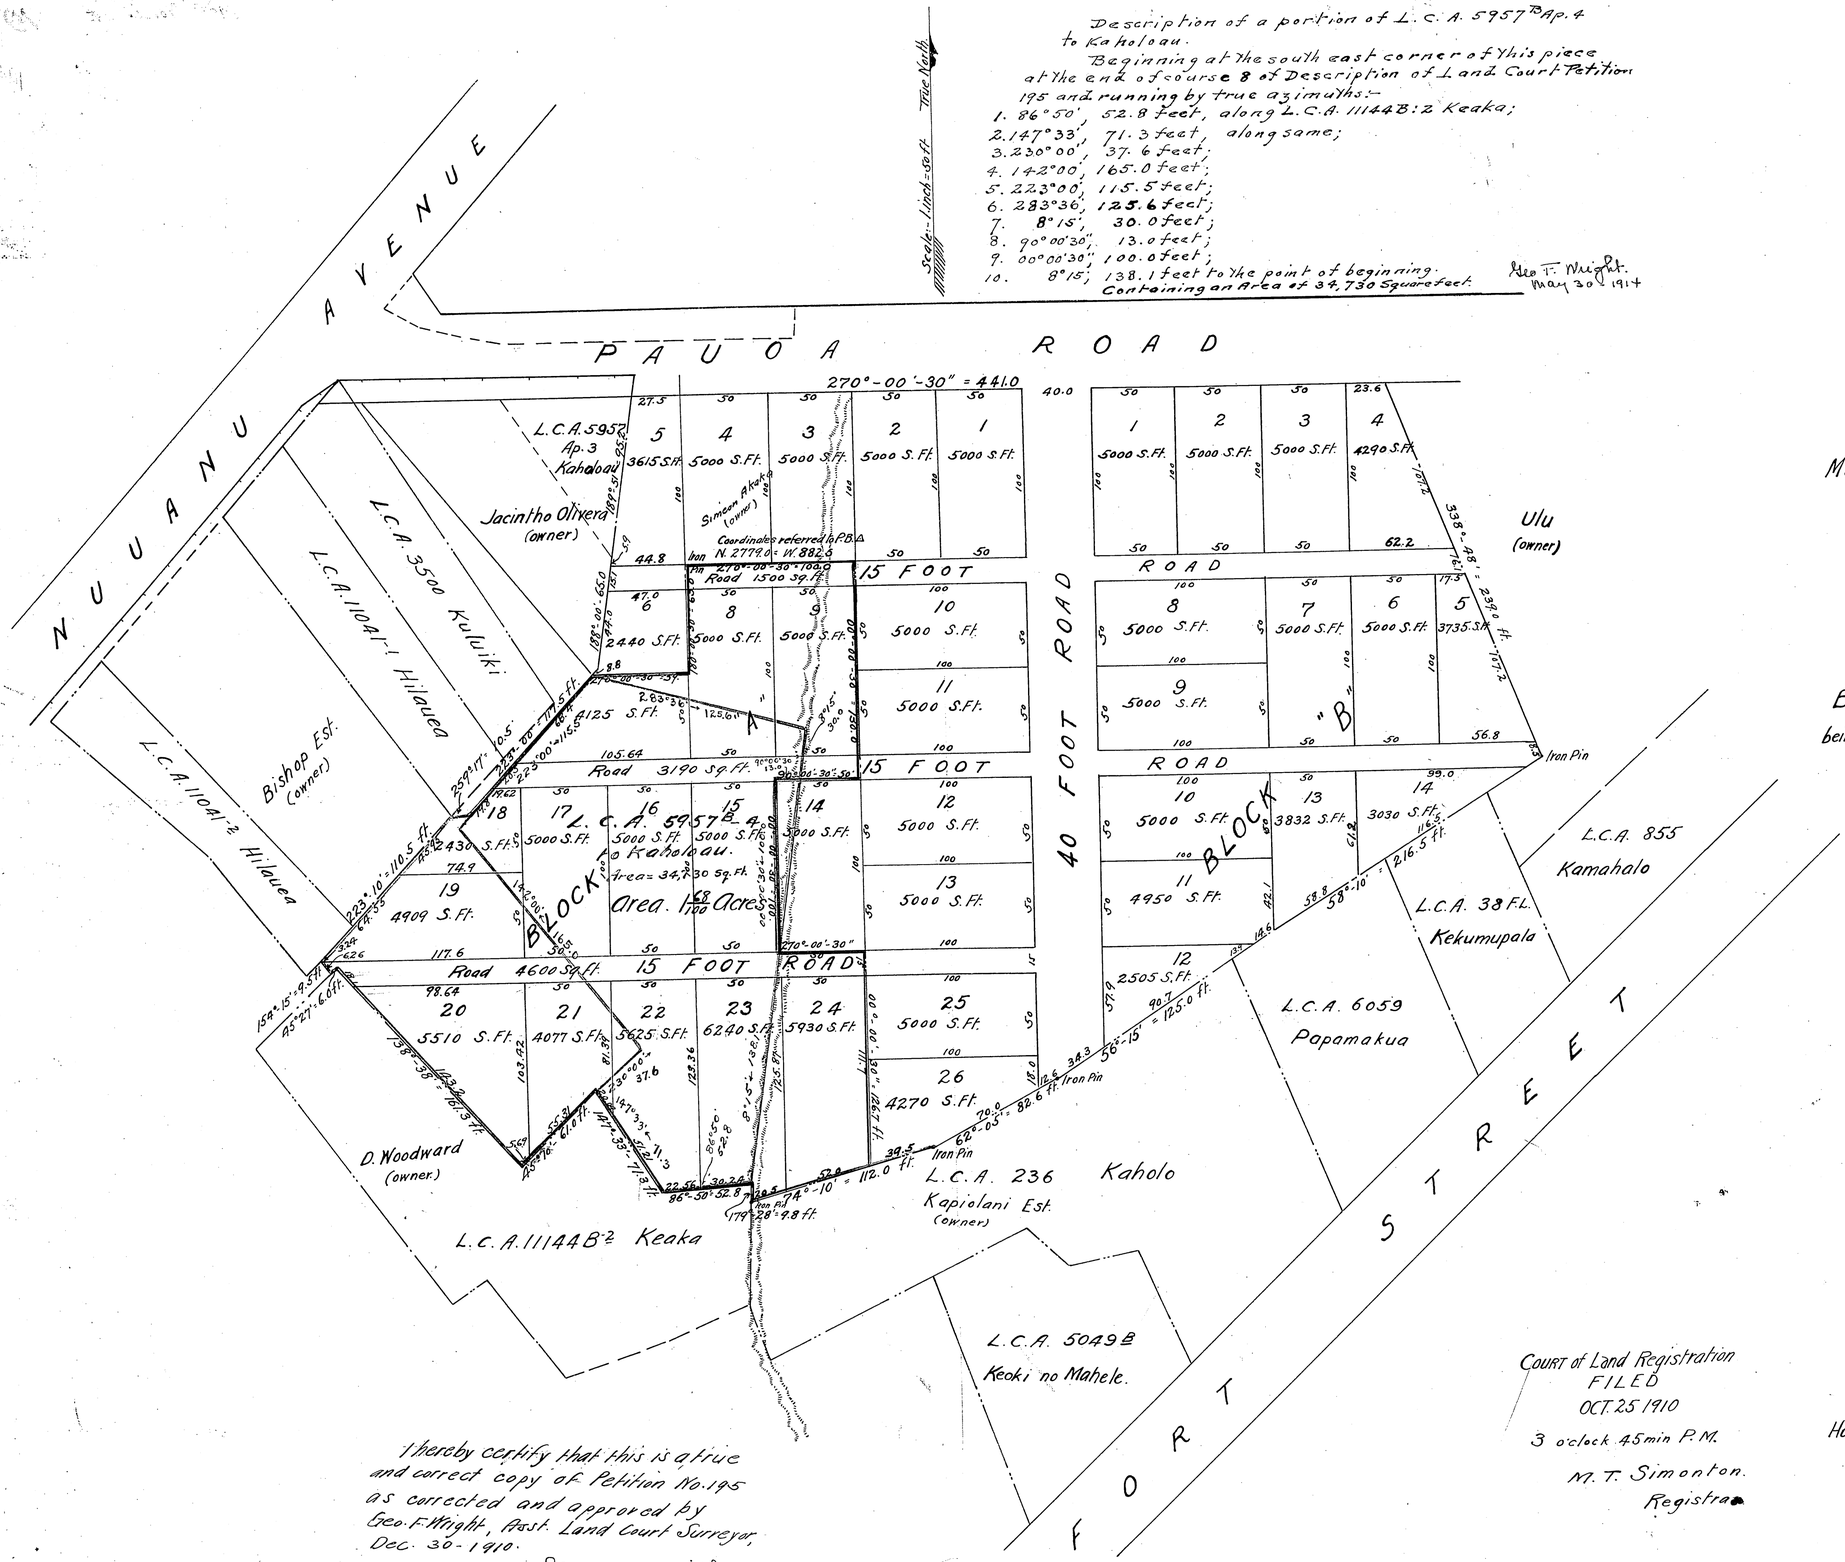

I hereby certify that this is a true and correct copy of Petition No. 195 as corrected and approved by Geo. F. Wright, Asst. Land Court Surveyor, Dec. 30-1910.

Honolulu Feb 28-1911. Geo. F. Wright

COURT of Land Registration
FILED
OCT. 25 1910
3 o'clock 45 min P.M.
M. T. Simonton.
Registrar