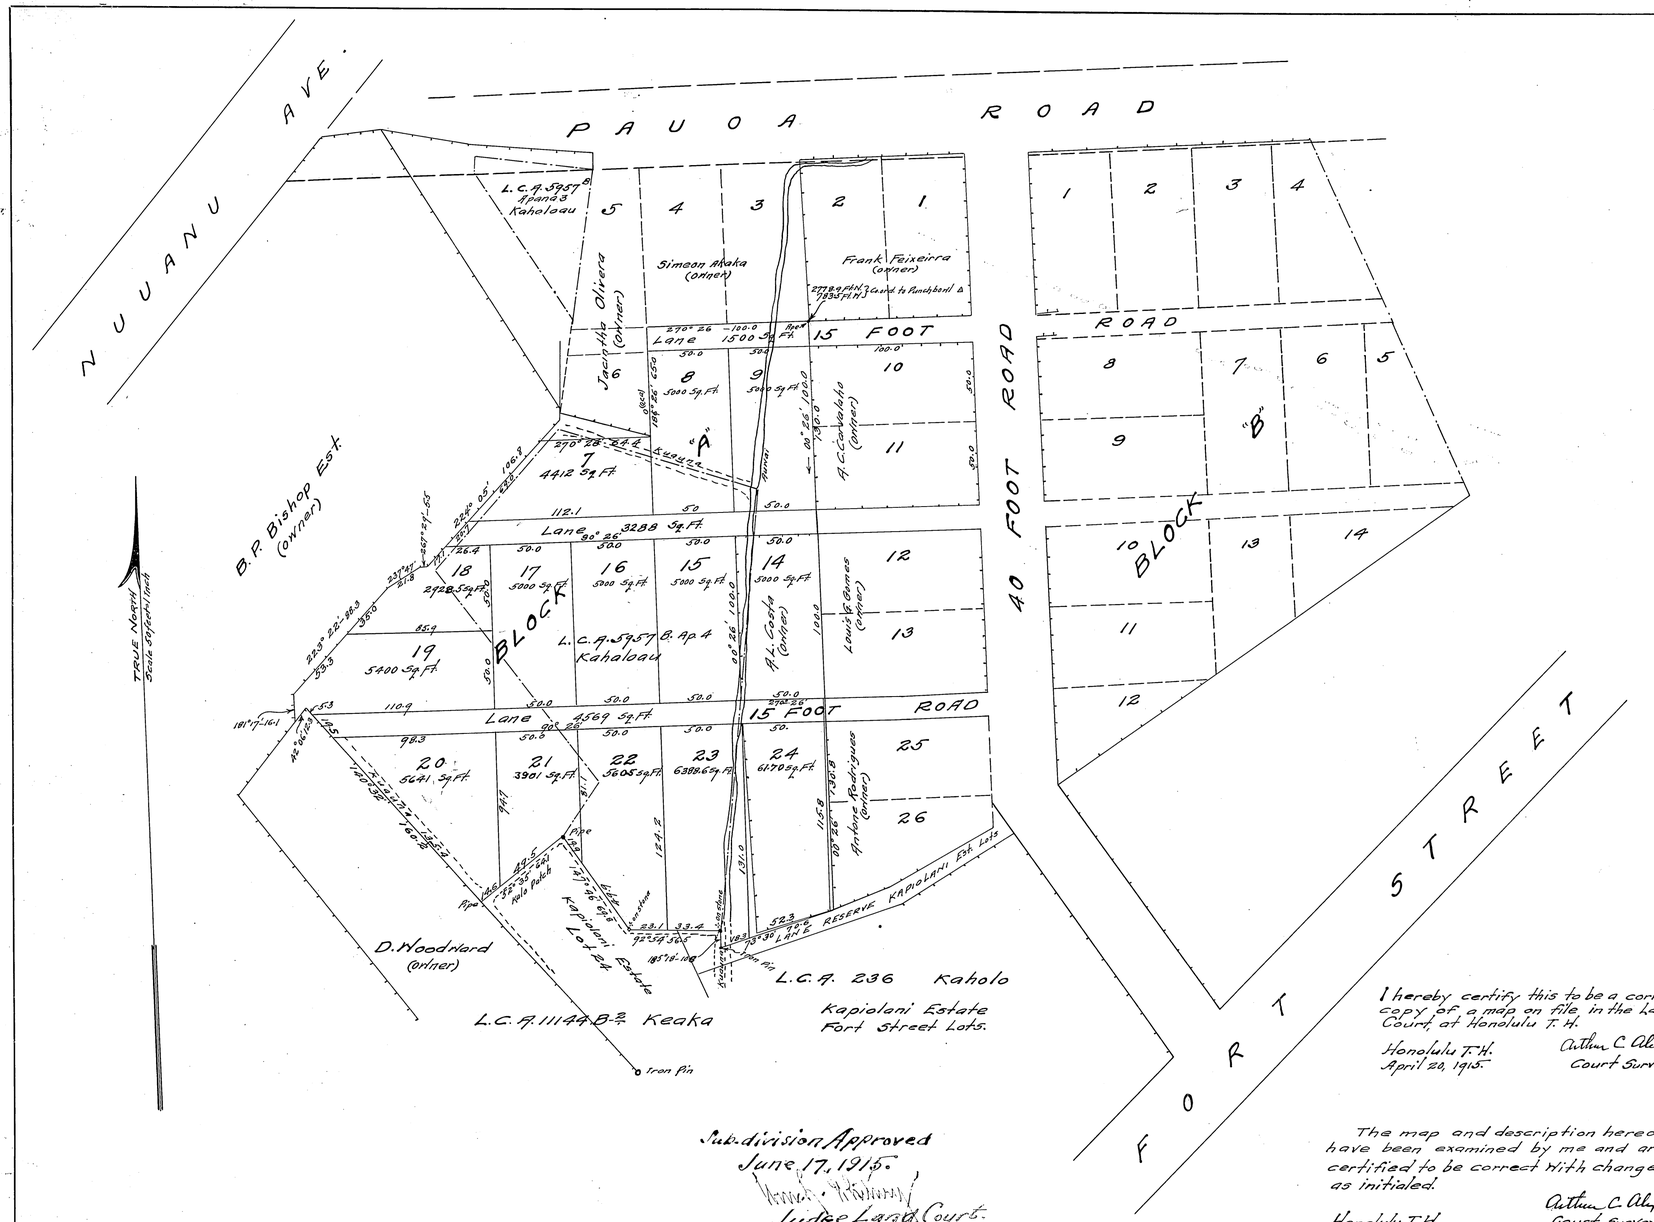

Sub-division Approved
June 17, 1915.
Judge Land Court.

I hereby certify this to be a correct copy of a map on file in the Land Court, at Honolulu T. H.

Honolulu T.H.
April 20, 1915.

Arthur C. Alexander
Court Surveyor.

The map and description hereon have been examined by me and are certified to be correct with changes as initialed.

Honolulu T.H.
April 20, 1915.

Arthur C. Alexander
Court Surveyor.

COURT OF LAND REGISTRATION
TERRITORY OF HAWAII

Map and description with Petition No. 195
Trent Trust Co. Ltd. (owner)

Being a portion of Kaalaaluna, L.C.A. 7260 to B. Namakeha and a portion of L.C.A. 5957 Ap. 4 Apana 4, to Kaholoau.

Beginning at an iron pin at the southeast corner of Lot 3 Block "A", the co-ordinates of which point referred to Punchbowl Trig. Station are 2778.9 feet North and 783.5 feet West, and running by true azimuths:

1.	00° 26' 00"	130.0 feet, across 15 foot road, along Lots 10 & 11 Block "A" and across 15 foot road;
2.	90° 26'	50.0 feet, along Lot 14, Block "A";
3.	00° 26'	100.0 " , " Same ;
4.	270° 26'	50.0 " , " " ;
5.	00° 26'	130.8 " , across 15 foot road, and along Lots 25 & 26 Block "A"
6.	73° 30' 00"	70.6 " , along fence, along L.C.A. 236 Kahola, or Lane reserve of Kapiolani Estate Fort Street Lots, to iron pin on Kuauna;
7.	185° 18' 00"	10.8 feet, along Kuauna, along L.C.A. 11144 B. Apana 2 Keaka, to stone marked ⊥ an makai edge of small aurlai running into Kalo patch;
8.	92° 54'	56.5 feet along bank of Kalo patch, along L.C.A. 11144 B. Ap. 2 Keaka to stone marked ⊥;
9.	147° 46'	69.8 feet, along bank of Kalo Patch, along L.C.A. 11144 B. Ap. 2 Keaka, to galv. pipe on line of fence on Kuauna;
10.	52° 35'	64.1 feet, along fence on Kuauna, along L.C.A. 11144 B. Ap. 2 Keaka;
11.	140° 32'	160.2 feet, along fence on Kuauna, along L.C.A. 11144 B. Ap. 2 Keaka, to a galv. pipe at the northwest corner of said L.C.A. 11144 B. Ap. 2.
12.	42° 06'	12.3 feet, along L.C.A. 11144 B. Ap. 2 Keaka, to fence post;
13.	181° 17'	16.1 feet, along fence, along Bishop Estate land to fence post;
14.	223° 22'	88.3 feet, along fence, along Bishop Estate land to fence post;
15.	237° 47'	21.8 feet, along fence, along Bishop Estate land to fence post;
16.	267° 29'	5.5 feet, " " " " " " " " " ;
17.	224° 05'	106.8 feet, " " " " " " " " " ;
18.	270° 26'	64.4 feet, along Lot 6 Block "A";
19.	180° 26' (Calc)	65.0 feet, along Lot 6 Block "A";
20.	270° 26'	100.0 feet, along Lots 4 & 3 Block "A" to the point of beginning.

Containing an area of 1 716/1000 Acres

Honolulu T.H. February 11th, 1915

Fred E. Harvey
Surveyor

Filed April 9, 1915
at 3 o'clock p.m.
J. Marcellino
Registrar