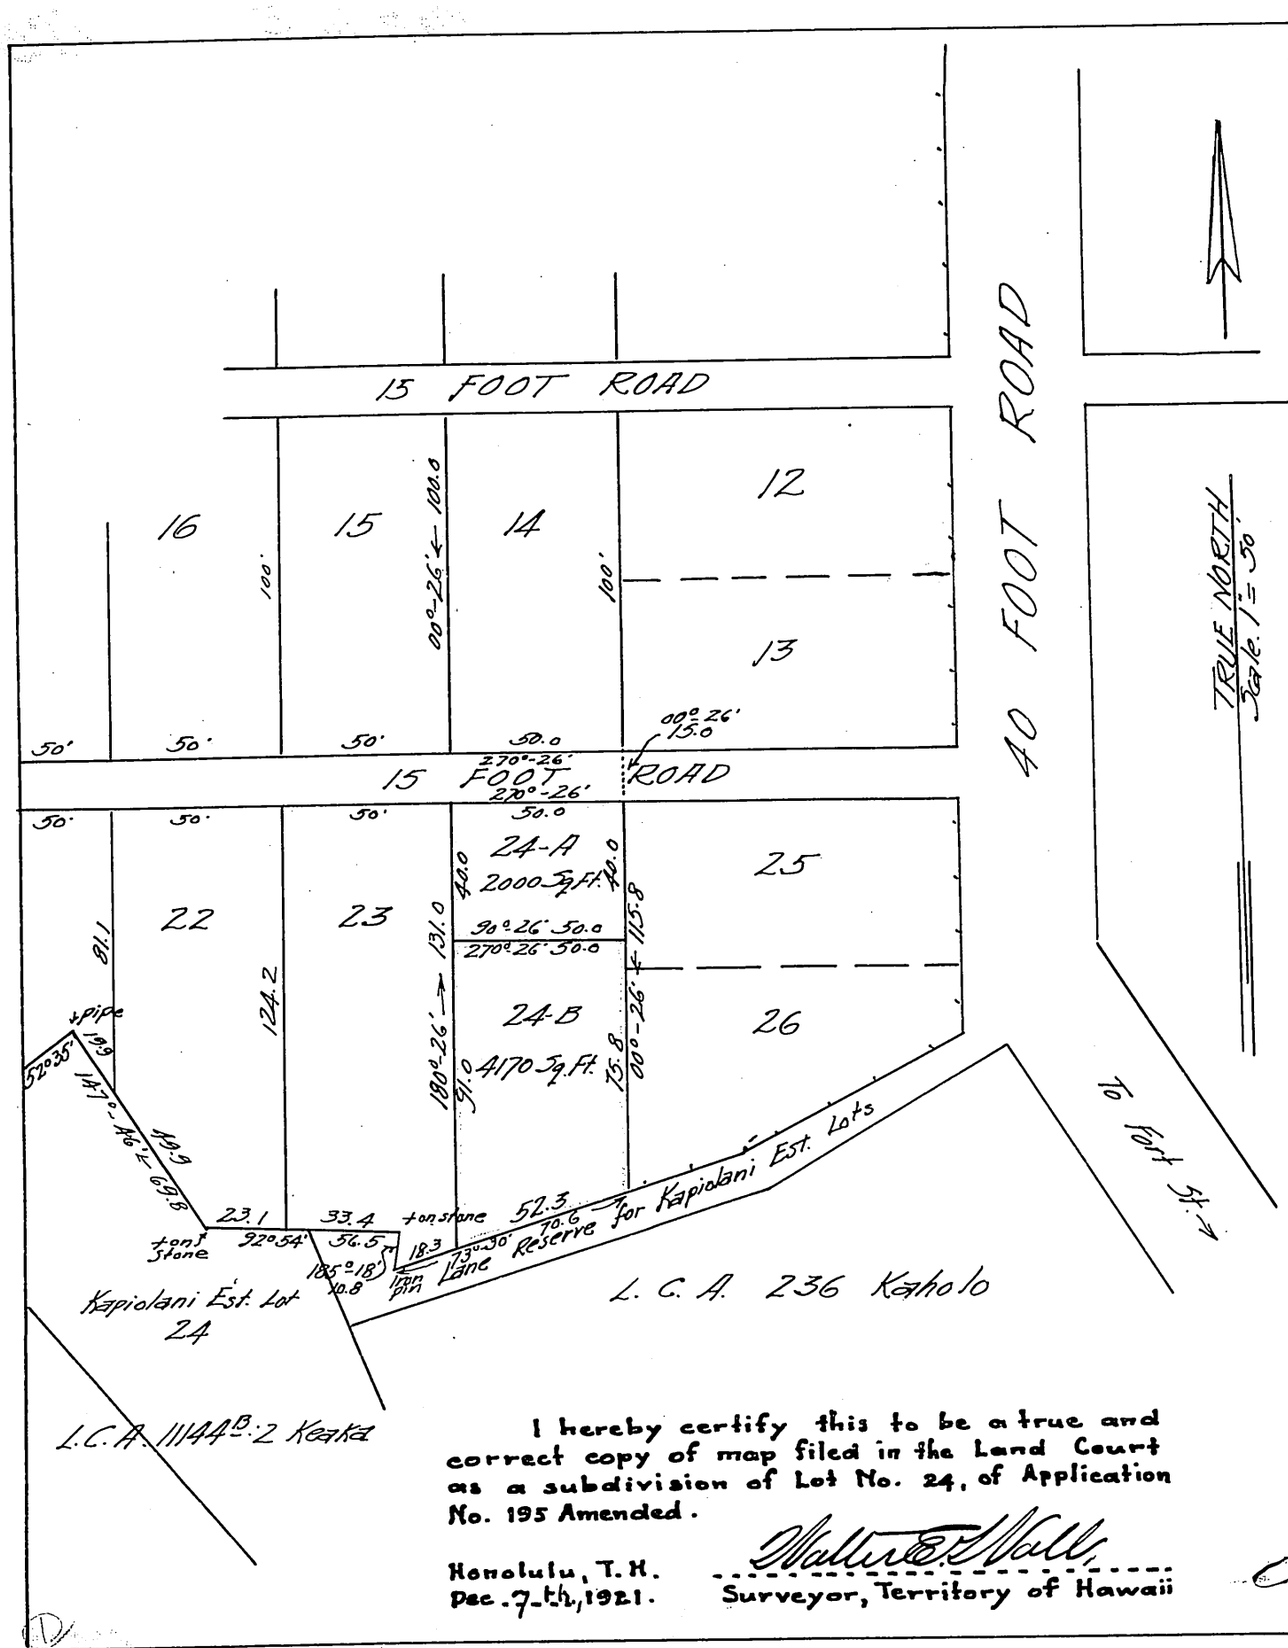

SUBDIVISION OF LOT 24
OF LAND COURT APPLICATION No. 195 (Amended)
KAALAALUNA, HONOLULU, OAHU, T. H.

Scale. 1in = 50 ft.

WRIGHT HARVEY & WRIGHT

By, Geo. F. Wright
Surveyor & maker of plan
855 Kaahumanu St.

Honolulu, T.H. Nov. 29th 1921.

Sun Yat Hee
Applicant

I hereby certify that the map hereon being a subdivision of Lot 24 of Land Court Application No. 195 Amended, has been examined and verified and found to be correct

Honolulu, T.H.
Dec. 7th. 1921

Walter E. Wall
Surveyor, Territory of Hawaii

I hereby certify this to be a true and correct copy of map filed in the Land Court as a subdivision of Lot No. 24, of Application No. 195 Amended.

Honolulu, T.H.
Dec. 7th, 1921.

Walter E. Wall
Surveyor, Territory of Hawaii

APPROVED Dec. 7, 1921
J. T. Robb
Judge of the Land Court.

Land Court
Filed Dec. 3, 1921
A. V. Hogan
Registrar

195 Subdiv.

A.S.C. 12/7/21.