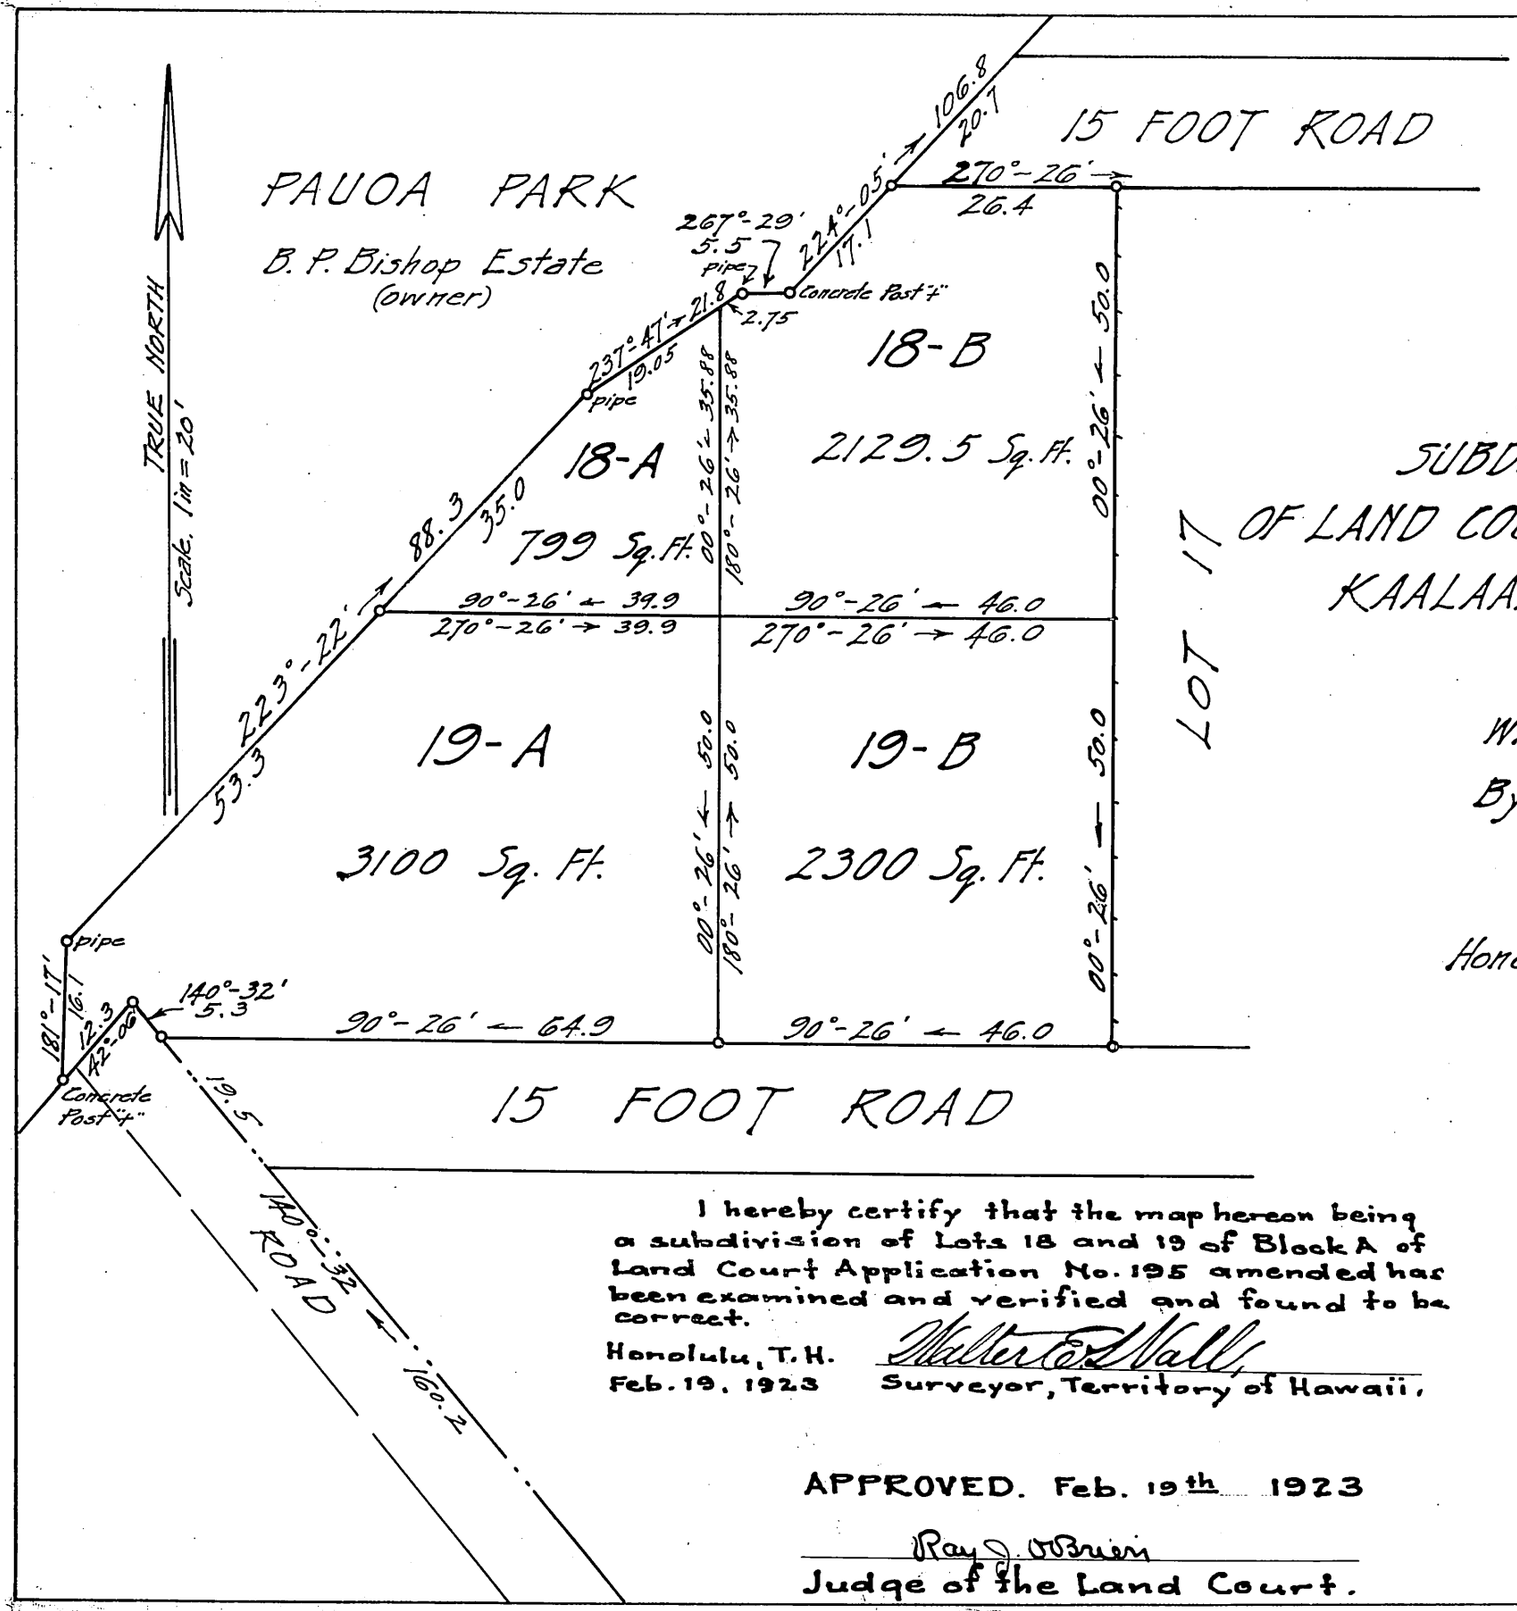

LAND COURT
TERRITORY OF HAWAII

SUBDIVISION OF LOTS 18 and 19 (W.&W.) of Block A
OF LAND COURT APPLICATION NO. 195 (Amended)
(W.&W.) NUUANU AVE. – PAUOA ROAD SOUTH. (W.&W.)
KAALAALUNA, HONOLULU, OAHU, T. H.

Scale, 1 in. = 20 feet.

WRIGHT, HARVEY & WRIGHT.
By. Stanley Wright
Surveyor & maker of plan
855 Kaahumanu Street.

Honolulu, T.H., January 10th 1923.

I hereby certify that the map hereon being a subdivision of Lots 18 and 19 of Block A of Land Court Application No. 195 amended has been examined and verified and found to be correct.

Honolulu, T.H.
Feb. 19, 1923

Walter E. Wall
Surveyor, Territory of Hawaii.

APPROVED. Feb. 19th 1923

Ray J. O'Brien
Judge of the Land Court.

Charles Awan Char
Owner
Applicant. (W.&W.)

Filed February 1/1923
J. H. Fisher
Registrar