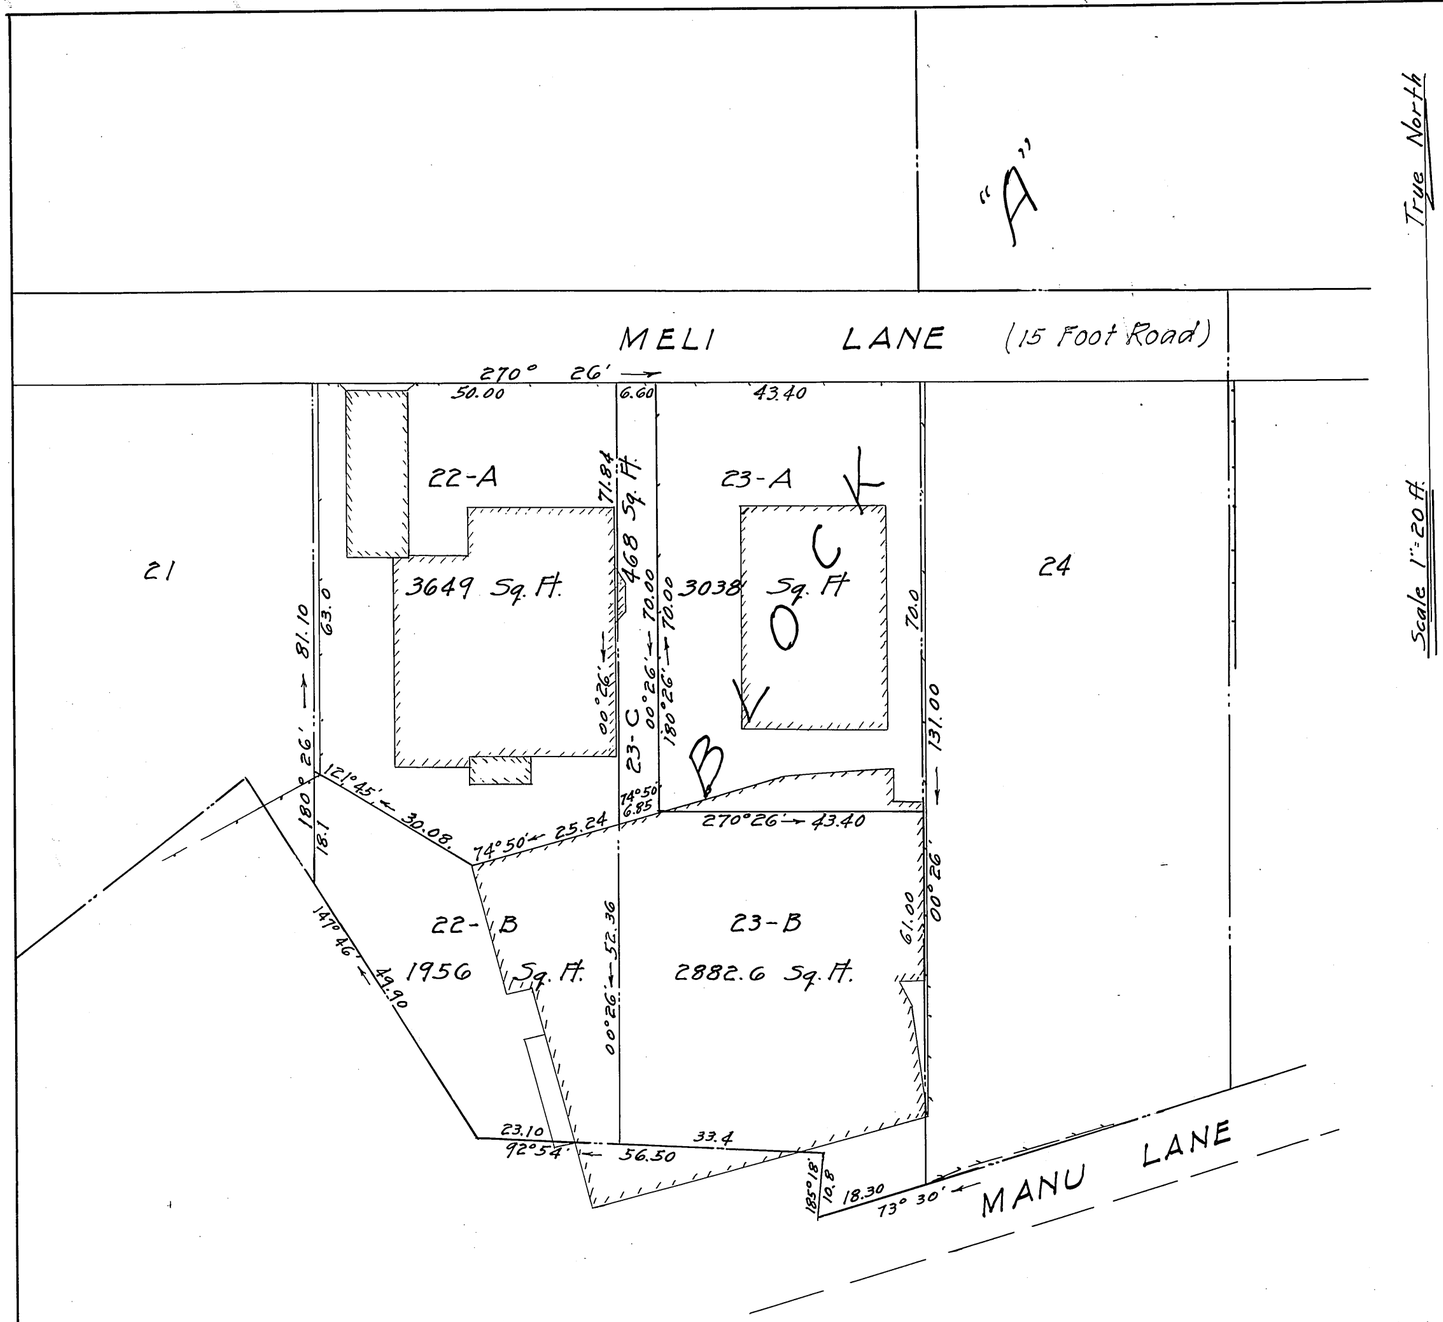

LAND COURT

TERRITORY OF HAWAII

SUBDIVISION OF LOTS 22 AND 23, BLOCK "A" OF LAND COURT APPLICATION 195 (Amended) (Plan Filed April 9, 1915)

INTO LOTS 22-A, 22-B, 23-A, 23-B, AND 23-C, AT KAALAALUNA, HONOLULU, OAHU, T. H.

Scale 1 inch = 20 feet.

Honolulu, T. H.
September 25, 1930

CAIN AND AWANA
By P. Y. Awana
Surveyor & Maker of Plan
Kerr Bldg - 1061 Alakea St.

Yee Luan Moo (Owner)
By Tommaway
His Attorney

I hereby certify that the map hereon being a subdivision of Land Court Application 195 (Amended) as herein entitled has been examined and verified and found to be correct.

Honolulu, T. H.
October 11, 1930.

Robert D. King
Surveyor, Territory of Hawaii.

APPROVED:- Oct. 11, 1930.

W. E. Steadman
Judge of the Land Court.

Filed Oct. 1, 1930
Abraham H. Akana
Assistant Registrar