196 map 2

SUBDIVISION OF LOTS 3, 4, 5, and 8,
Land Court Petition 196 Original Certificate No. 175
King St. Honolulu. Kona, Oahu, T. H.
Scale 1in = 20 Ft.
July 8-1911. Geo. F. Wright. Surveyor.

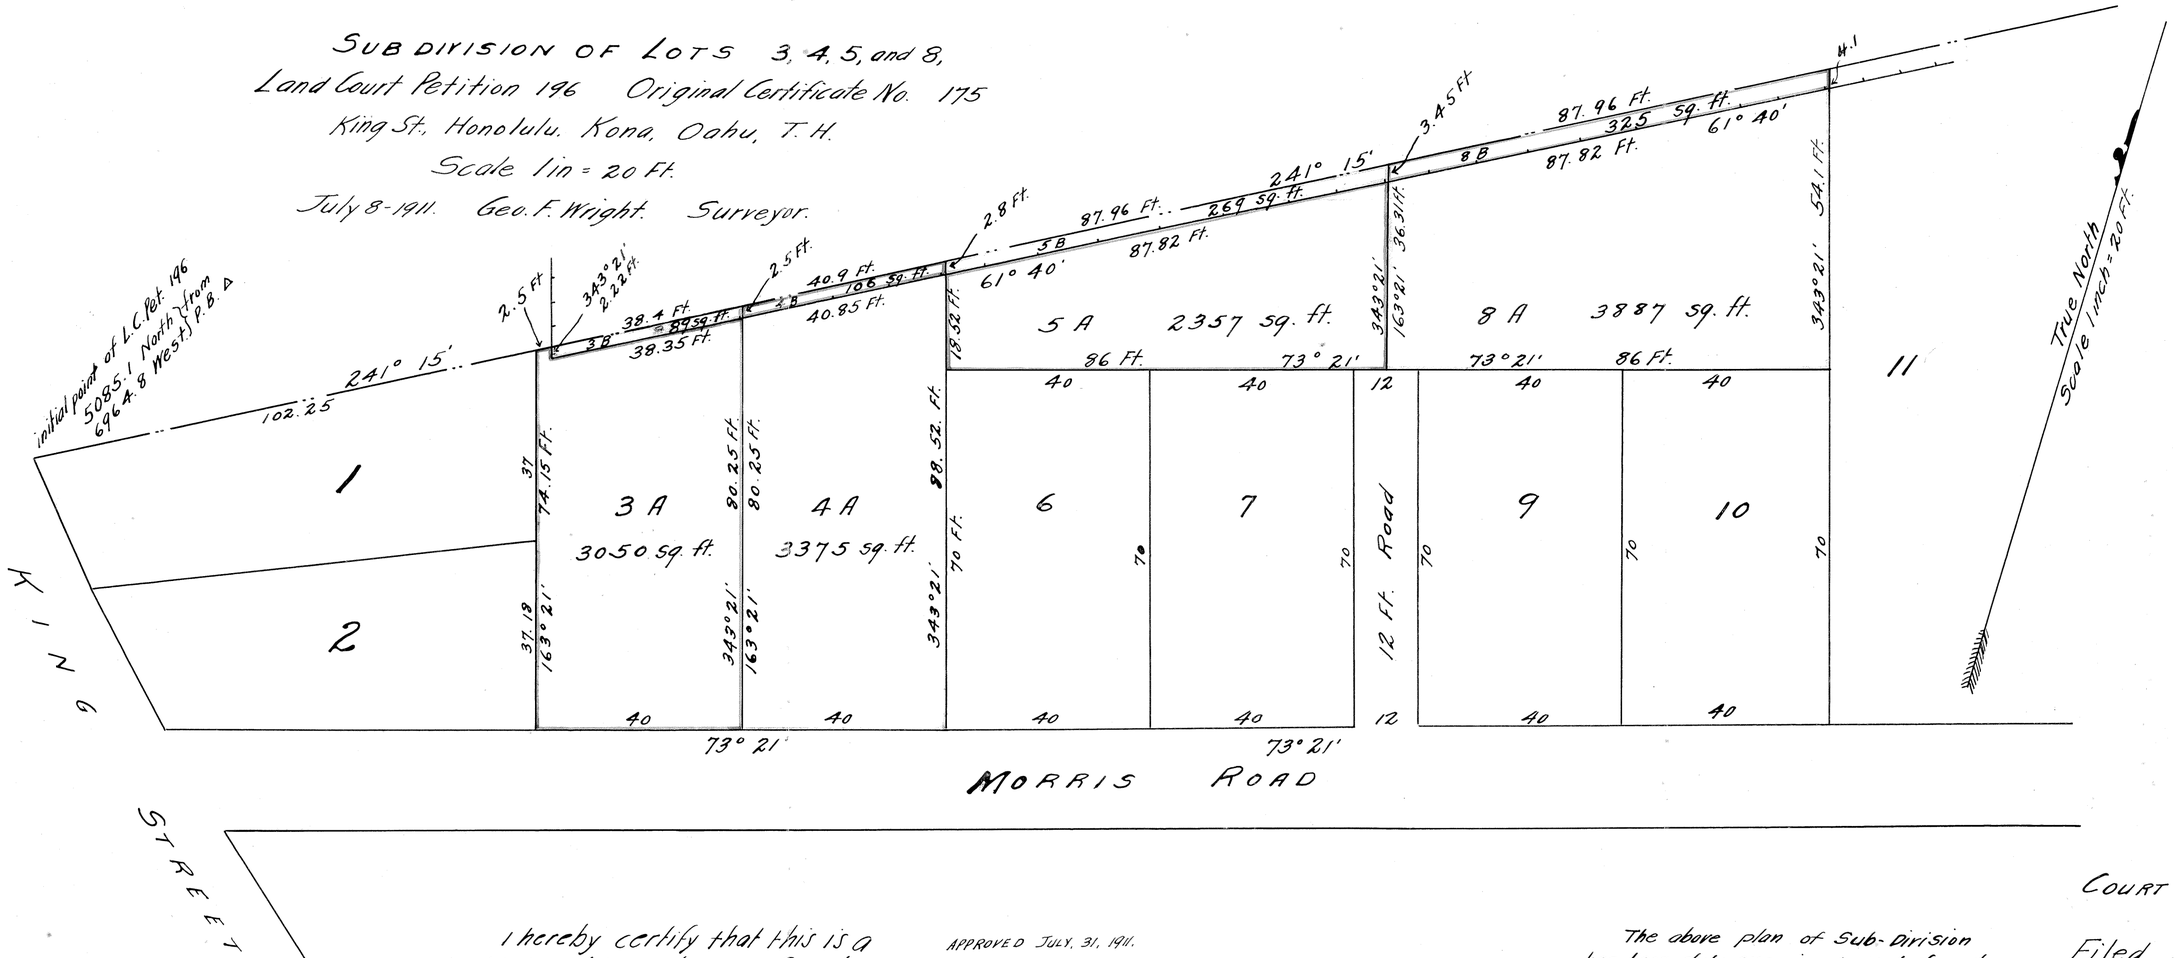

I hereby certify that this is a true and correct copy of subdivision of Lots 3, 4, 5, + 8 of Land Court Petition 196, Original Certificate No. 175.
Geo. F. Wright
Honolulu
July 31-1911.

APPROVED JULY, 31, 1911.
W. J. Robinson
JUDGE COURT OF LAND REGISTRATION

The above plan of Sub-Division has been duly examined and found correct.
J. F. Brown
July 31 1911. Asst. Eng. Land Reg. Court.
Honolulu T. H.

COURT OF LAND REGISTRATION
Filed, July 17th, 1911.
M. T. Simonton
Registrar.