map 4

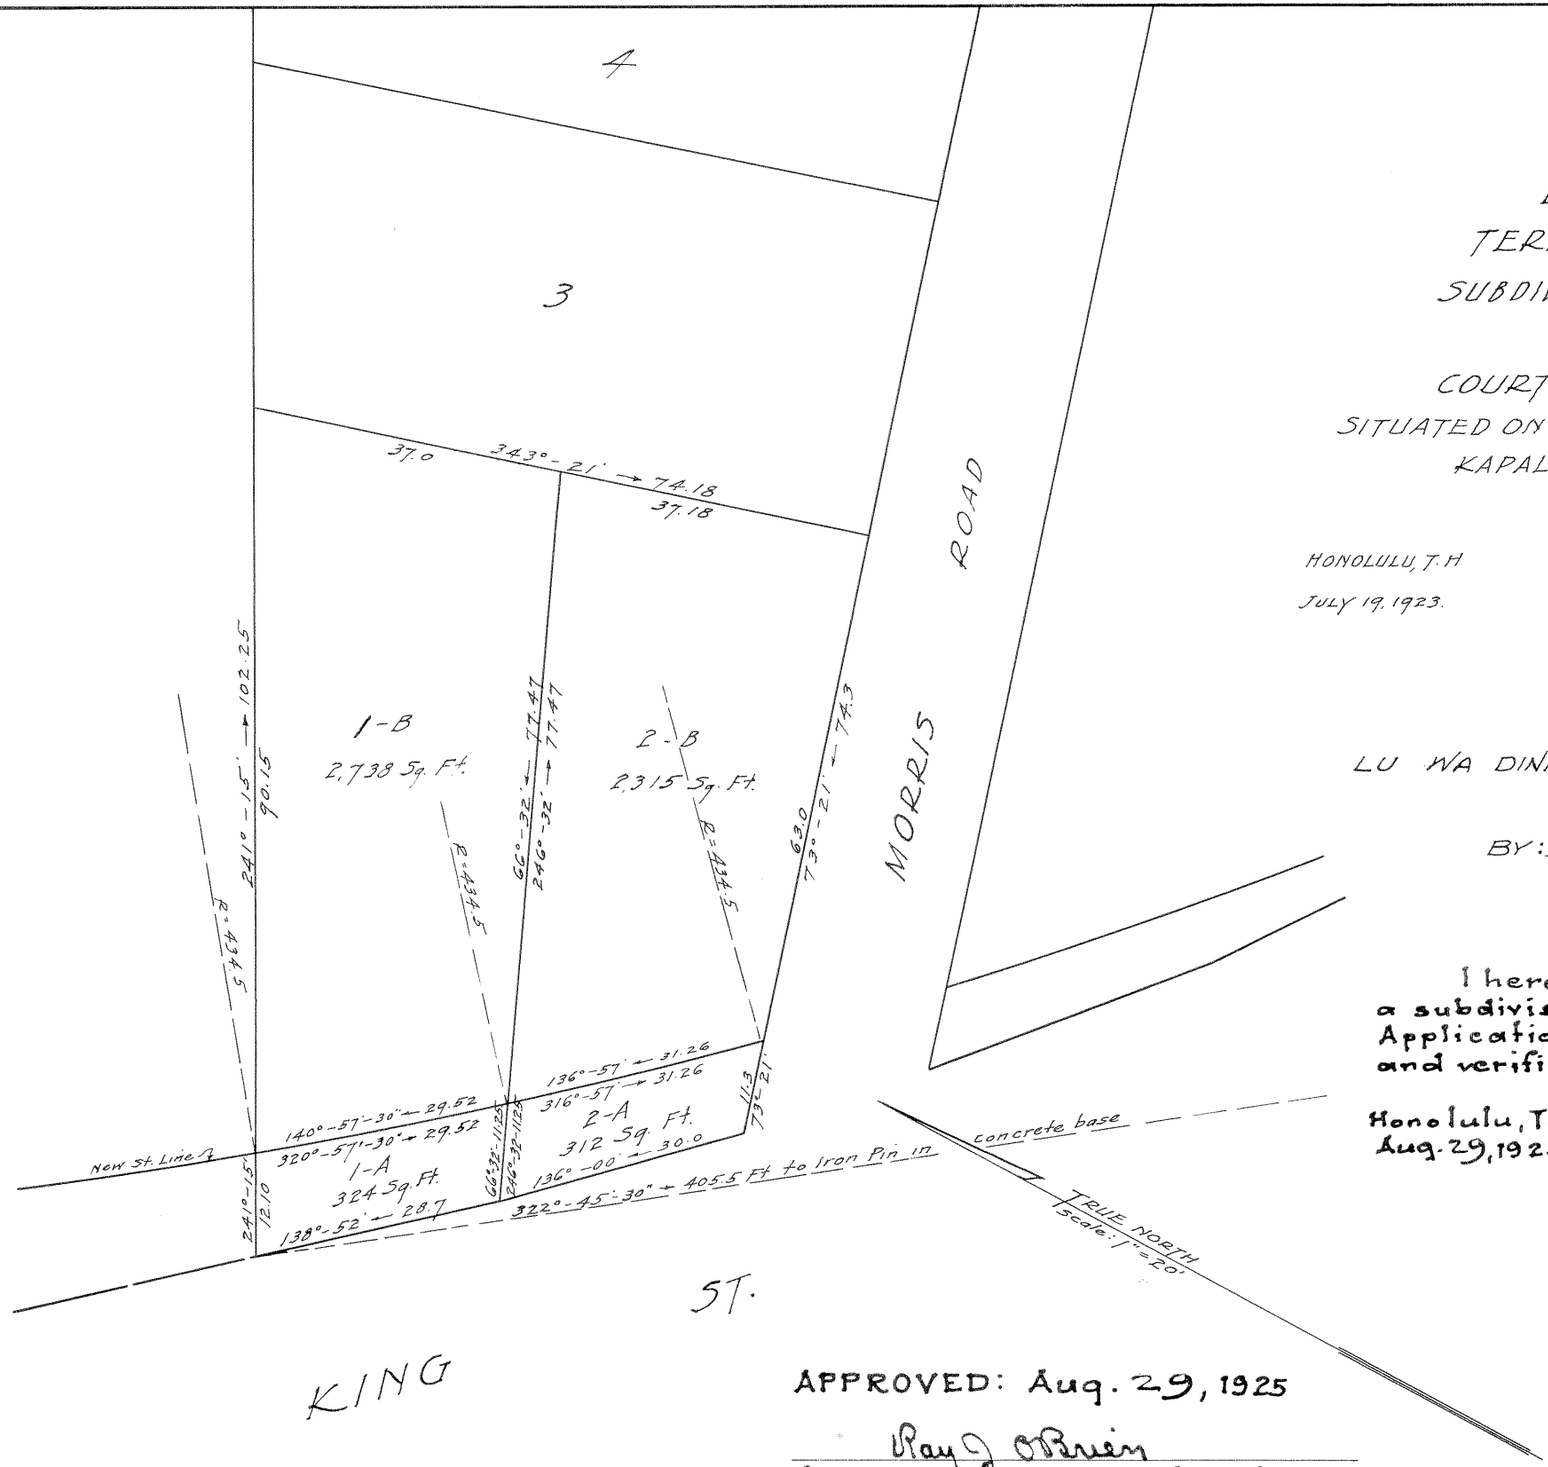

LAND COURT
TERRITORY OF HAWAII
SUBDIVISION OF LOTS 1 AND 2
OF LAND
COURT APPLICATION No. 196. (Amended)
SITUATED ON THE NORTHEAST SIDE OF KING ST.,
KAPALAMA, HONOLULU, OAHU, T.H.
Scale: 1" = 20'

HONOLULU, T.H
JULY 19, 1923.

WRIGHT, HARVEY & WRIGHT,
By Geo. F. Wright.
Surveyor and maker of plan.

LU WA DINN (OWNER)
BY: [signature]
City & County Attorney

I hereby certify that the map hereon being a subdivision of Lots 1 and 2 of Land Court Application No. 196 (Amended) has been examined and verified and found to be correct

Honolulu, T.H.
Aug. 29, 1925

Walter E. Wall
Surveyor, Territory of Hawaii

LAND COURT
Filed Aug 27 1921
At 9:30 O'CLOCK A. M.
J. H. Fisher
Registrar
By Arthur E. Restarick
Clerk

APPROVED: Aug. 29, 1925
Ray J. O'Brien
Judge of the Land Court.