MAP 6

# LAND COURT
## STATE OF HAWAII

## LAND COURT APPLICATION 196

CONSOLIDATION OF LOT 5-A AS SHOWN ON MAP 2 AND LOT 7 AS SHOWN ON MAP 1 AND RESUBDIVISION OF SAID CONSOLIDATION INTO LOTS 25 AND 26 AND DELINEATION OF SEWER EASEMENT 5 FT. WIDE OVER AND ACROSS LOT 26

KAPALAMA, HONOLULU, OAHU, HAWAII

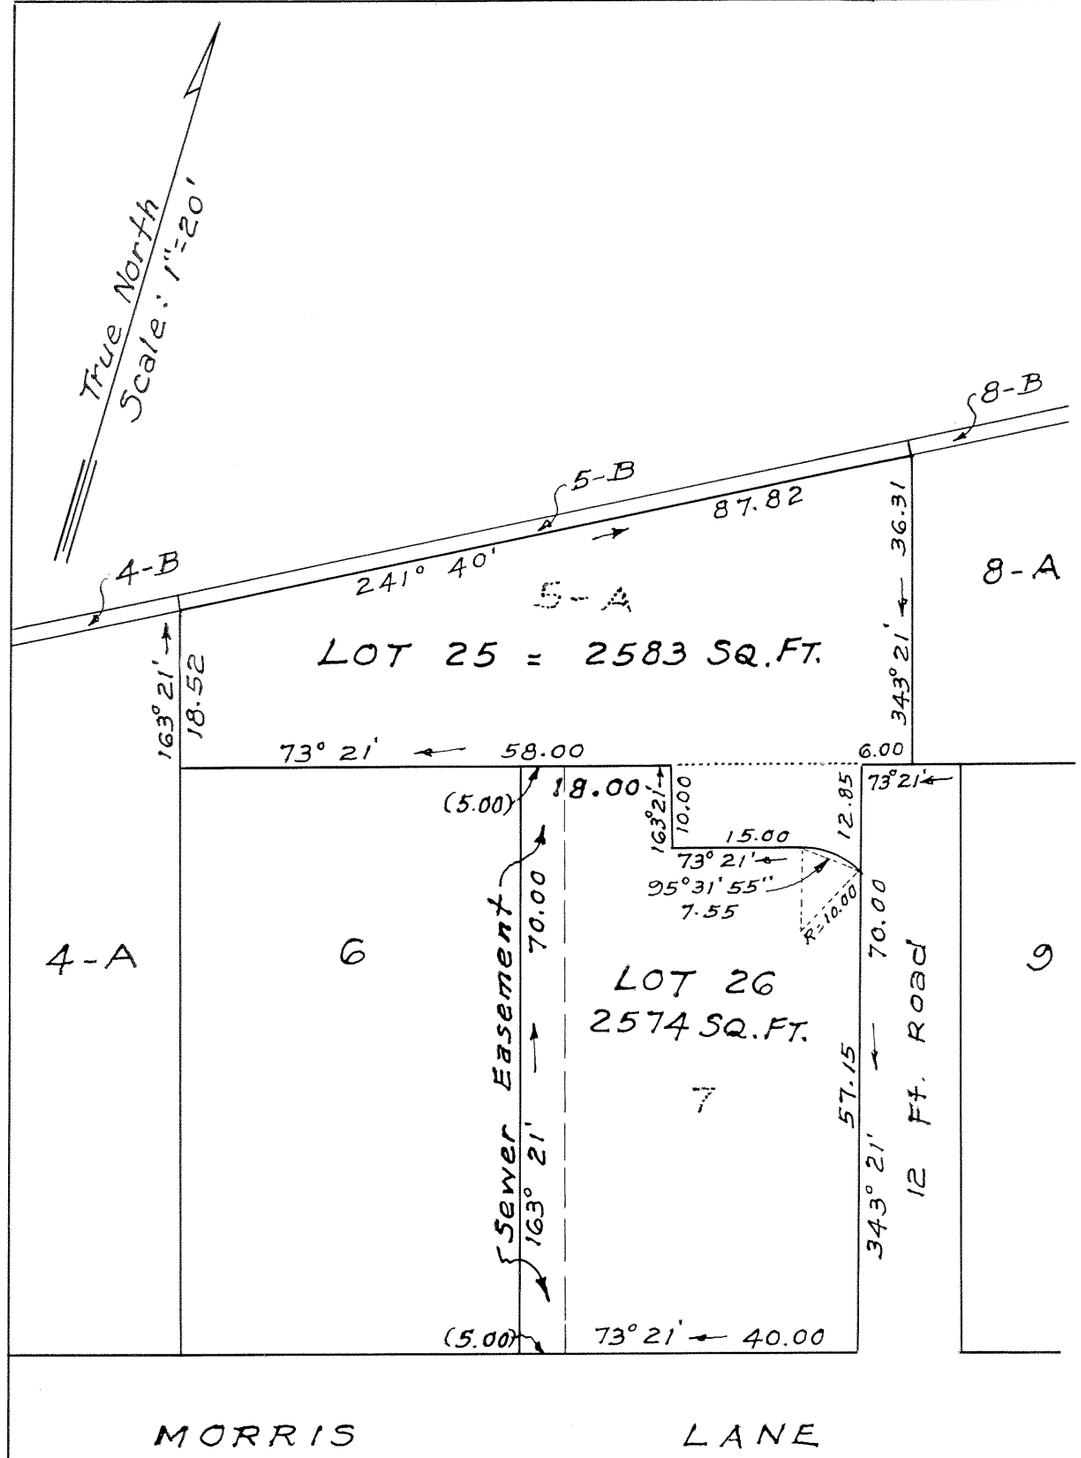


Honolulu, Hawaii
Feb. 12, 1960

You Kee Ching
Registered Professional Surveyor
Certificate Number 515-S

Owner: Amoi Lee Chock

Owner's Certificate of Title: 12530

YOU KEE CHING
REGISTERED LAND SURVEYOR
No. 515
HAWAII, U.S.A.

AUTHORIZED AND APPROVED BY ORDER OF THE JUDGE OF THE LAND COURT DATED: FEBRUARY 25, 1960.

BY ORDER OF THE COURT.

Abraham N. Akana
for REGISTRAR OF THE LAND COURT.

Filed Feb. 16, 1960
Abraham N. Akana
Assistant Registrar

Tax Map Key: 1-6-02-59

Size 10" x 15" = 1 sq. ft.