MAP 1

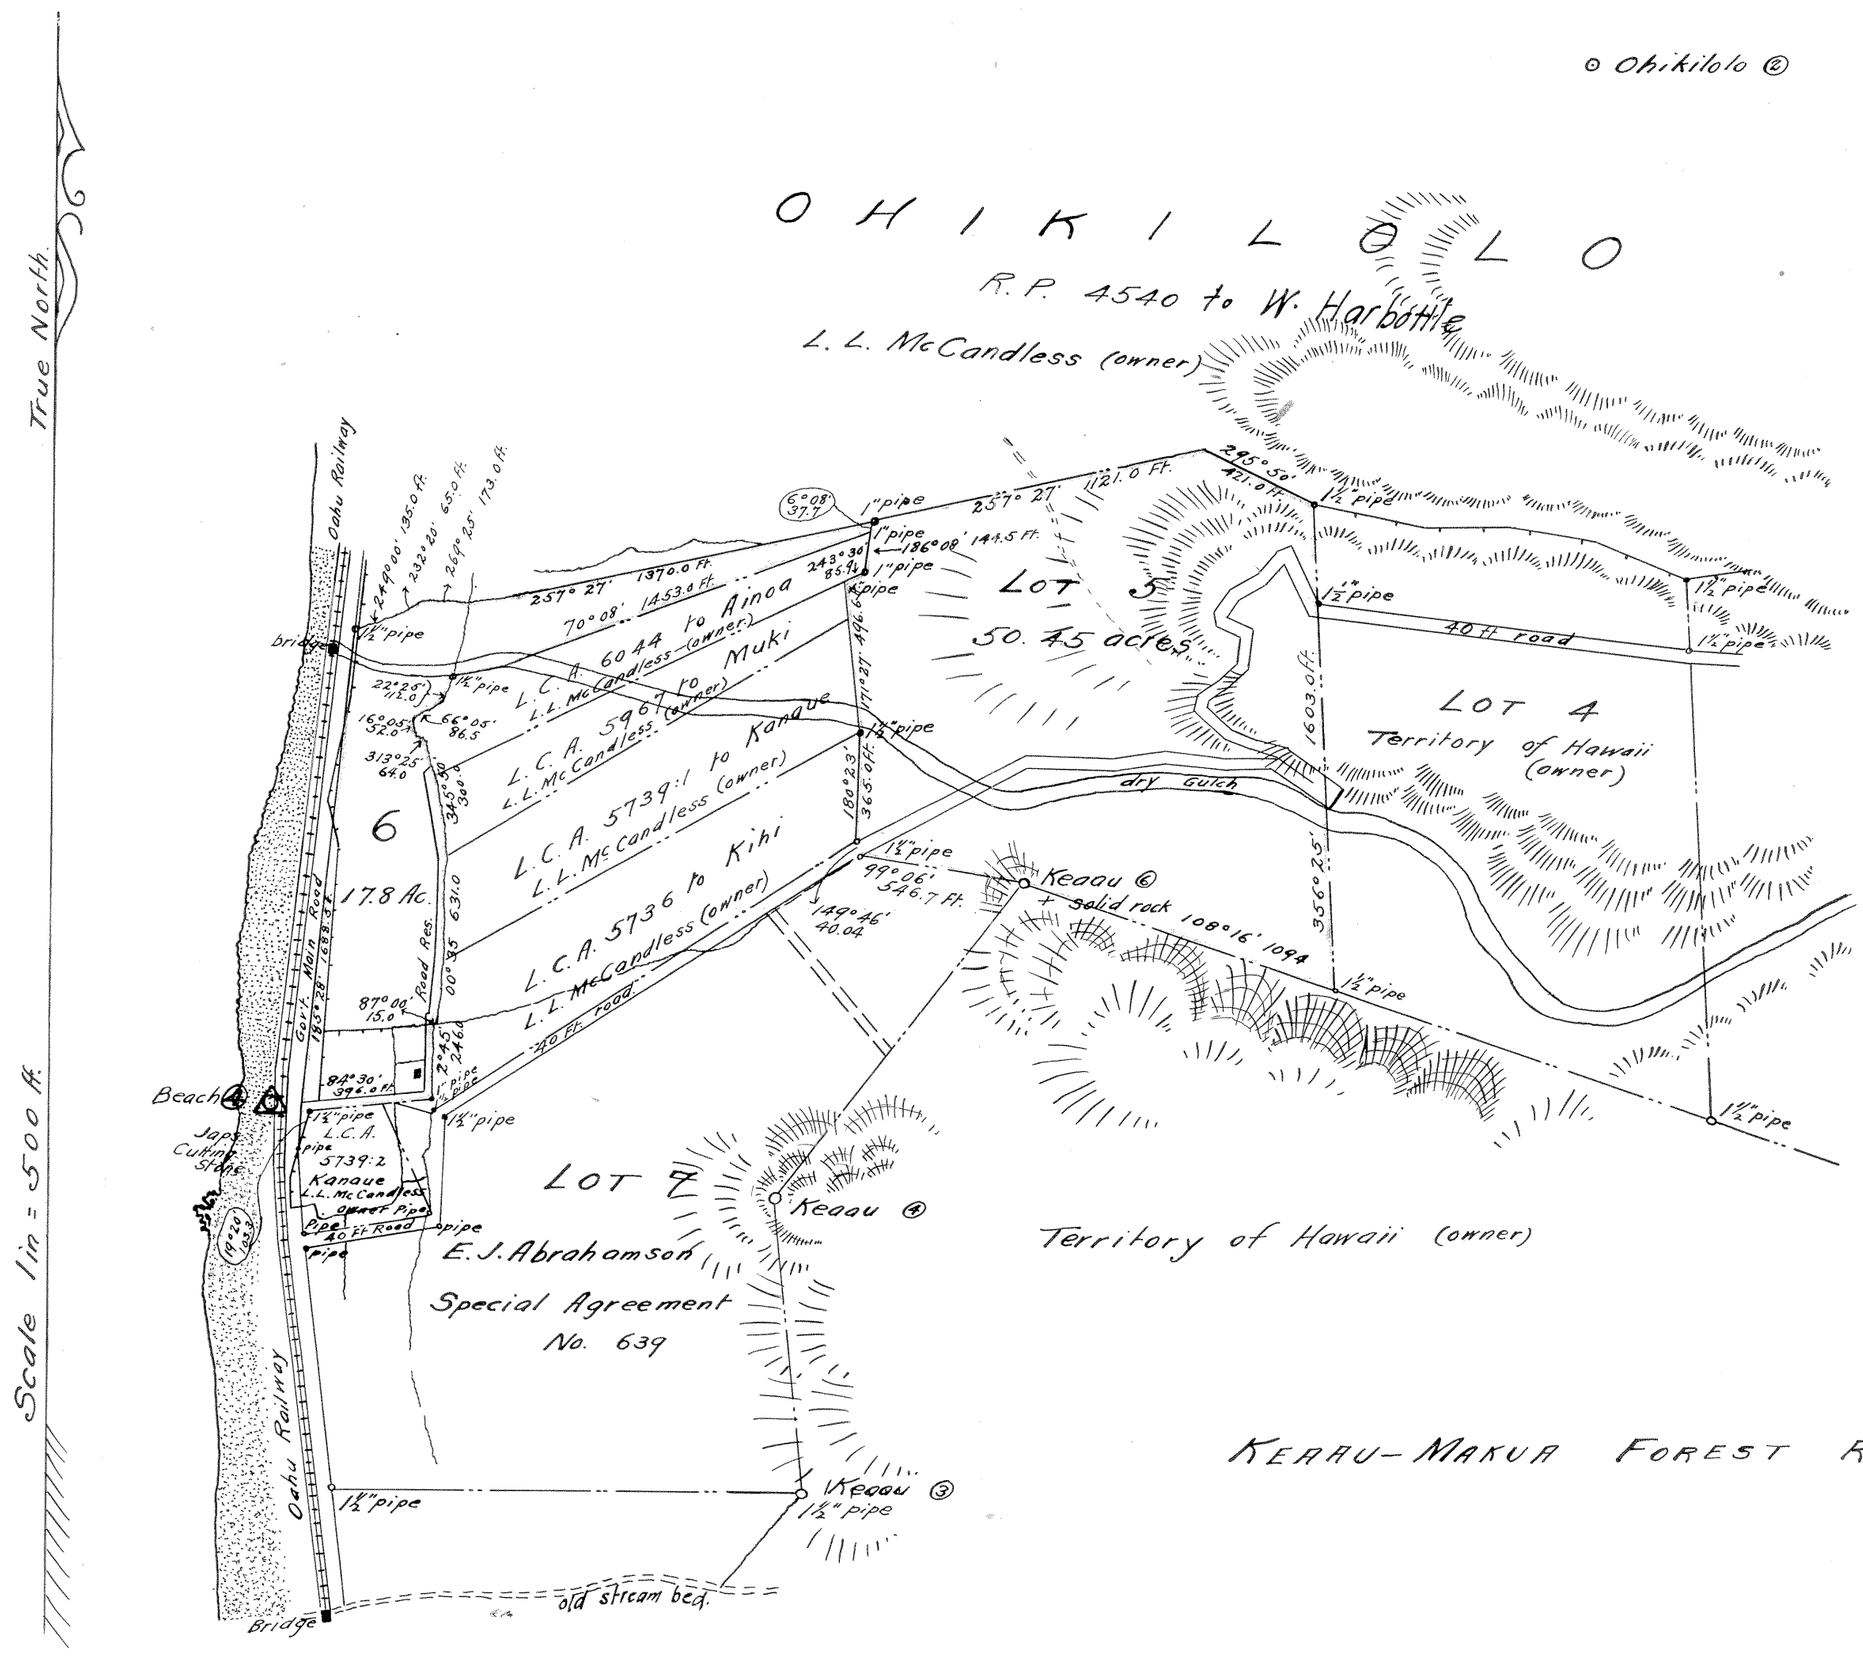

TERRITORY OF HAWAII

COURT OF LAND REGISTRATION

Map and Description with Petition No. 197.

Territory of Hawaii, Petitioner.

Being Lots 5 and 6 of the Keaau Homesteads
Keaau, Waianae, Oahu.

LOT 5.

Beginning at a + on solid rock on rocky point on the South line of this lot and the boundary of the Keaau-Makua Forest Reserve, the coordinates of said point referred to Government Survey Trig. Station "Kepuhi" being 9192.6 feet North and 1204.4 feet East, as shown on Government Survey Registered Map No. 2408, and running by true azimuths:-

1. 99° 06' 546.7 feet along Lot 7 to 1½ inch pipe on the South side of 40 foot road;
2. 149° 46' 40.04 feet across road to 1½ inch pipe in clump of rocks at the Southeast corner of L. C. A. 5736 to Kihi;
3. 180° 23' 365.0 feet along L.C.A. 5736 to Kihi to 1½ inch pipe;
4. 171° 27' 496.6 feet along L.C.A. 5739:1 to Kanaue and L.C.A. 5967 to Muki to 1 inch pipe;
5. 243° 30' 85.9 feet along L.C.A. 6044 to Ainoa to 1 inch pipe;
6. 186° 08' 144.5 feet along L.C.A. 6044 to Ainoa to 1 inch pipe;
7. 186° 08' 37.7 feet along Lot 6 to 1 inch pipe at fence;
8. 257° 27' 1121.0 feet along fence along land of Ohikilolo;
9. 295° 50' 421.0 feet along fence along land of Ohikilolo to 1½ inch pipe;
10. 356° 25 1603.0 feet along Lot 4 to 1½ inch pipe;
11. 108° 16' 1094.0 feet along Keaau-Makua Forest Reserve to the point of beginning.

Area 50.45 Acres.

COURT OF LAND REGISTRATION
FILED
DEC. 8. 1910.
2 o'clock 30 min P.M.
M. T. Simonton
Registrar.

The map and description hereon have been examined by me and found to be correct.
Arthur C. Alexander.
Honolulu, Dec. 15, 1910. Court Surveyor.

LOT 6.

Beginning at a 1½ inch pipe on the East side of the Government Main Road (50 feet wide), 70 feet East of the center line of the O.R & L.Co. track at the most Southerly point of this lot and on the West line of L.C.A. 5739:2 to Kanaue, the coordinates of said point referred to Government Survey Trig Station "Kepuhi" being 8318.0 feet North and 1179.3 feet West, as shown on Government Survey Registered Map No 2408, and running by true azimuths:-

1. Along the East side of the Government Main Road, parallel to and 70 feet East of the center line of the O. R. + L. Co. track to a 1½ inch pipe on the Ohikilolo- Keaau boundary just North of a stream, the direct azimuth and distance being. 185°28' 1688.5 feet;
2. 249° 00' 135.0 feet along fence along land of of Ohikilolo;
3. 232° 20' 65.0 feet along wall along land of Ohikilolo;
4. 269° 25' 173.0 feet along wall along land of Ohikilolo;
5. 257°27' 1370.0 feet along wall and fence along land of Ohikilolo to a 1 inch pipe;
6. 6° 08' 37.7 feet along Lot 5 to 1 inch pipe;
7. 70° 08' 1453.0 feet along L.C.A. 6044 to Ainoa to 1½ inch pipe on South side of stream;
8. Thence along the "pa aina" or stone wall along L.C. Awards 6044 to Ainoa, 5967 to Miki, 5739:1 to Kanaue, and portion of L.C.A. 5736 to Kihi to 1 inch pipe on the West side of the "pa aina", the direct azimuths and distances being;

1.	22° 25'	113.0 feet;	5.	345° 50'	300.0 feet;
2.	66° 05'	86.5 feet;	6.	00° 35'	631.0 feet;
3.	16° 05'	52.0 feet;	7.	87° 00'	15.0 feet;
4.	313° 25'	64.0 feet;	8.	2° 45'	246.0 feet;

9. 84° 30' 396.0 feet along L.C.A. 5739:2 to Kanaue along stone wall to 1½ inch pipe at corner of same;
10. 19° 20' 103.3 feet along L.C.A. 5739:2 to Kanaue to the point of beginning

Area 17.8 Acres

Geo. F. Wright.
Assistant Government Surveyor.

Honolulu, T. H.
Oct. 30th 1909.

I hereby certify that this is a true and correct copy of Land Court Petition No 197.
Geo. F. Wright
Honolulu, May 25, 1911

IWP 2.676