MAP 2

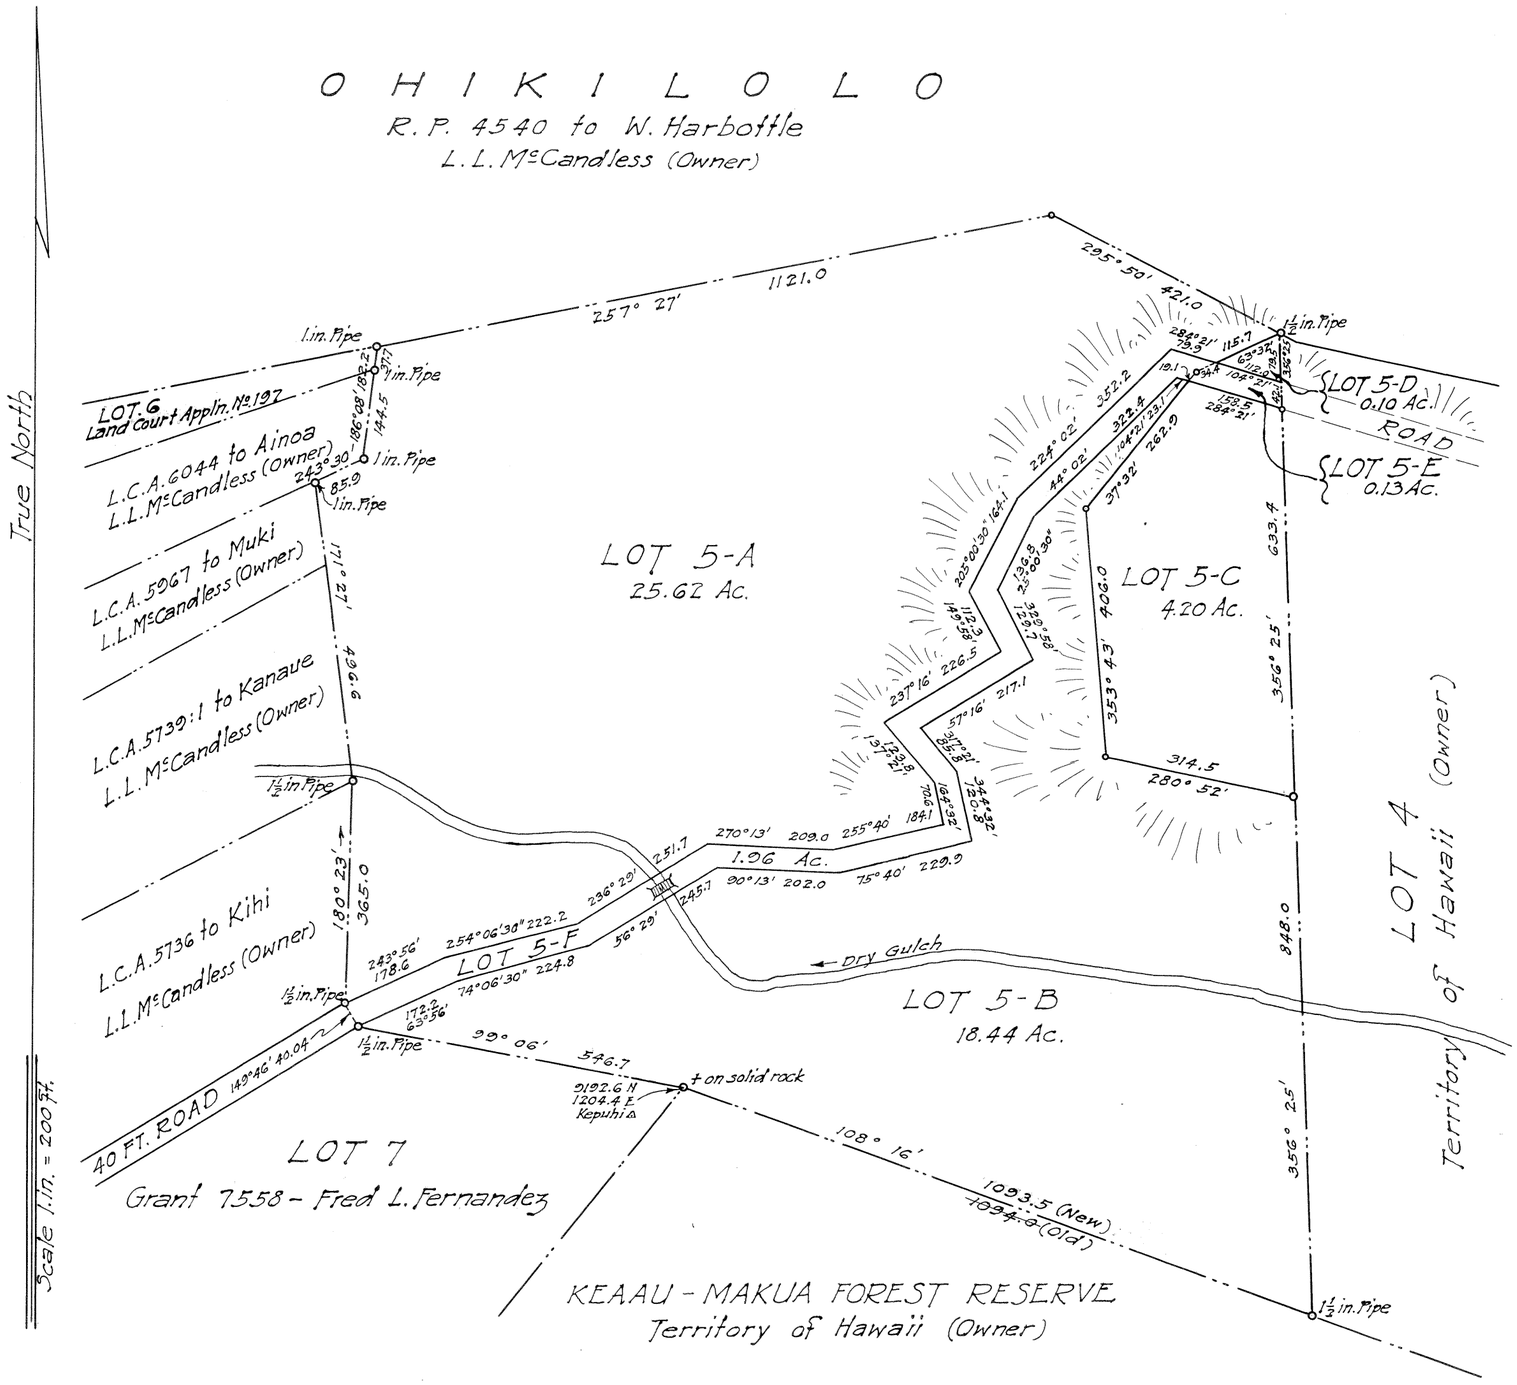

LAND COURT

TERRITORY OF HAWAII

SUBDIVISION OF LOT 5 OF LAND COURT APPLICATION NO. 197 INTO LOTS 5-A, 5-B, 5-C, 5-D, 5-E AND 5-F.

KEAAU, WAIANAE, OAHU

Scale 1 inch = 200 feet.

HONOLULU, T.H.
FEBRUARY 27, 1930.

By: Thos. H. Evans
Surveyor & Maker of Plan

TERRITORY OF HAWAII (OWNER)

By: O. P. Bailey
Commissioner of Public Lands.

I hereby certify that the map hereon being a subdivision of Lot 5 of Land Court Application No. 197 has been examined and verified and found to be correct.

Honolulu, T.H.
May 15, 1930.

Robert D. King
Surveyor, Territory of Hawaii.

APPROVED:- May 15, 1930.

A. E. Stratman
Judge of the Land Court.

Filed May 5, 1930
Abraham H. Akana
Assistant Registrar

2.2 WP.