MAP 3

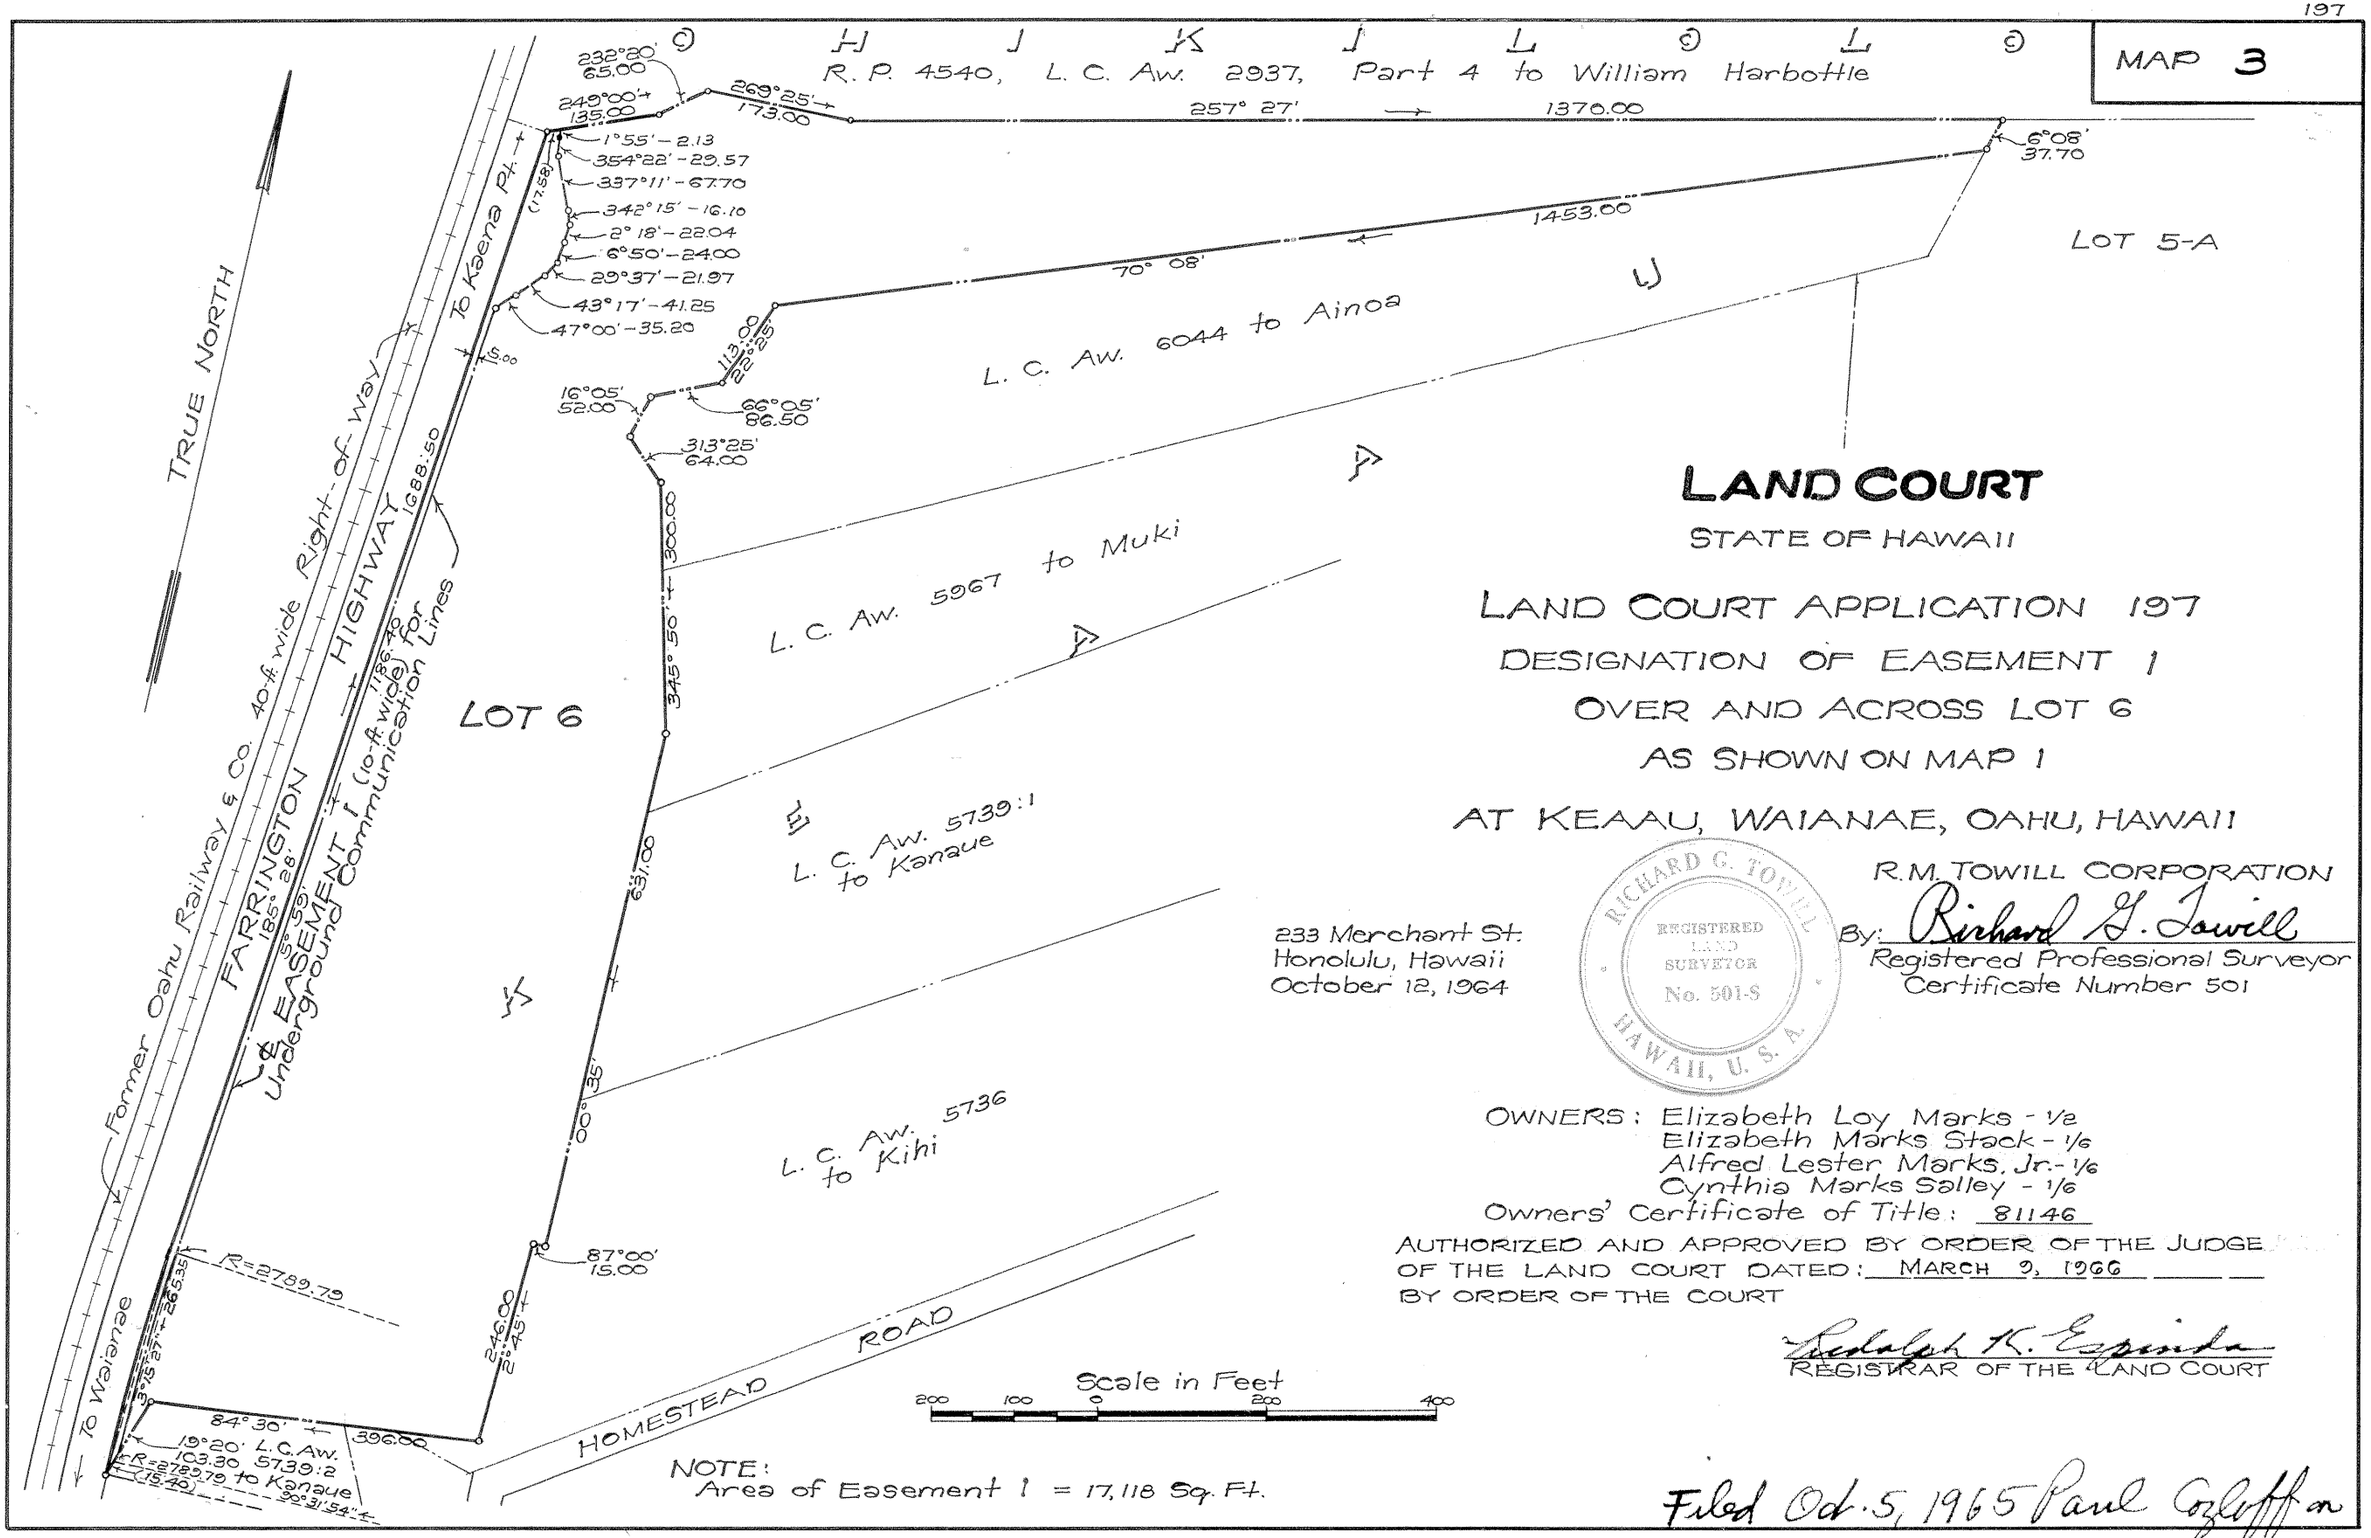

LAND COURT

STATE OF HAWAII

LAND COURT APPLICATION 197

DESIGNATION OF EASEMENT 1

OVER AND ACROSS LOT 6

AS SHOWN ON MAP 1

AT KEAAU, WAIANAE, OAHU, HAWAII

R.M. TOWILL CORPORATION

By: Richard G. Towill

Registered Professional Surveyor

Certificate Number 501

233 Merchant St.
Honolulu, Hawaii
October 12, 1964

RICHARD G. TOWILL
REGISTERED LAND SURVEYOR
No. 501-S
HAWAII, U. S. A.

OWNERS: Elizabeth Loy Marks - 1/2
Elizabeth Marks Stack - 1/6
Alfred Lester Marks, Jr. - 1/6
Cynthia Marks Salley - 1/6

Owners' Certificate of Title: 81146

AUTHORIZED AND APPROVED BY ORDER OF THE JUDGE OF THE LAND COURT DATED: MARCH 9, 1966

BY ORDER OF THE COURT

Rudolph K. Espinda

REGISTRAR OF THE LAND COURT

NOTE:
Area of Easement 1 = 17,118 Sq. Ft.

Filed Oct. 5, 1965 Paul Cozloff

Tax Map Key: 8-3-01-13
8545-0-S

10" x 15" = 1.0 Sq. Ft.