SUBDIVISION OF LOT 6
OF THE SUBDIVISION OF PORTION OF LOT A.
OF THE SUBDIVISION OF LAND COURT PETITION No. 198
NUUANU VALLEY, HONOLULU, T.H.

Scale 1 inch = 50 Ft.

WRIGHT, HARVEY & WRIGHT.
By Geo. F. Wright.
Surveyor & maker of plan
855 Kaahumanu St.

Honolulu, T.H.
Jan. 26, 1918.

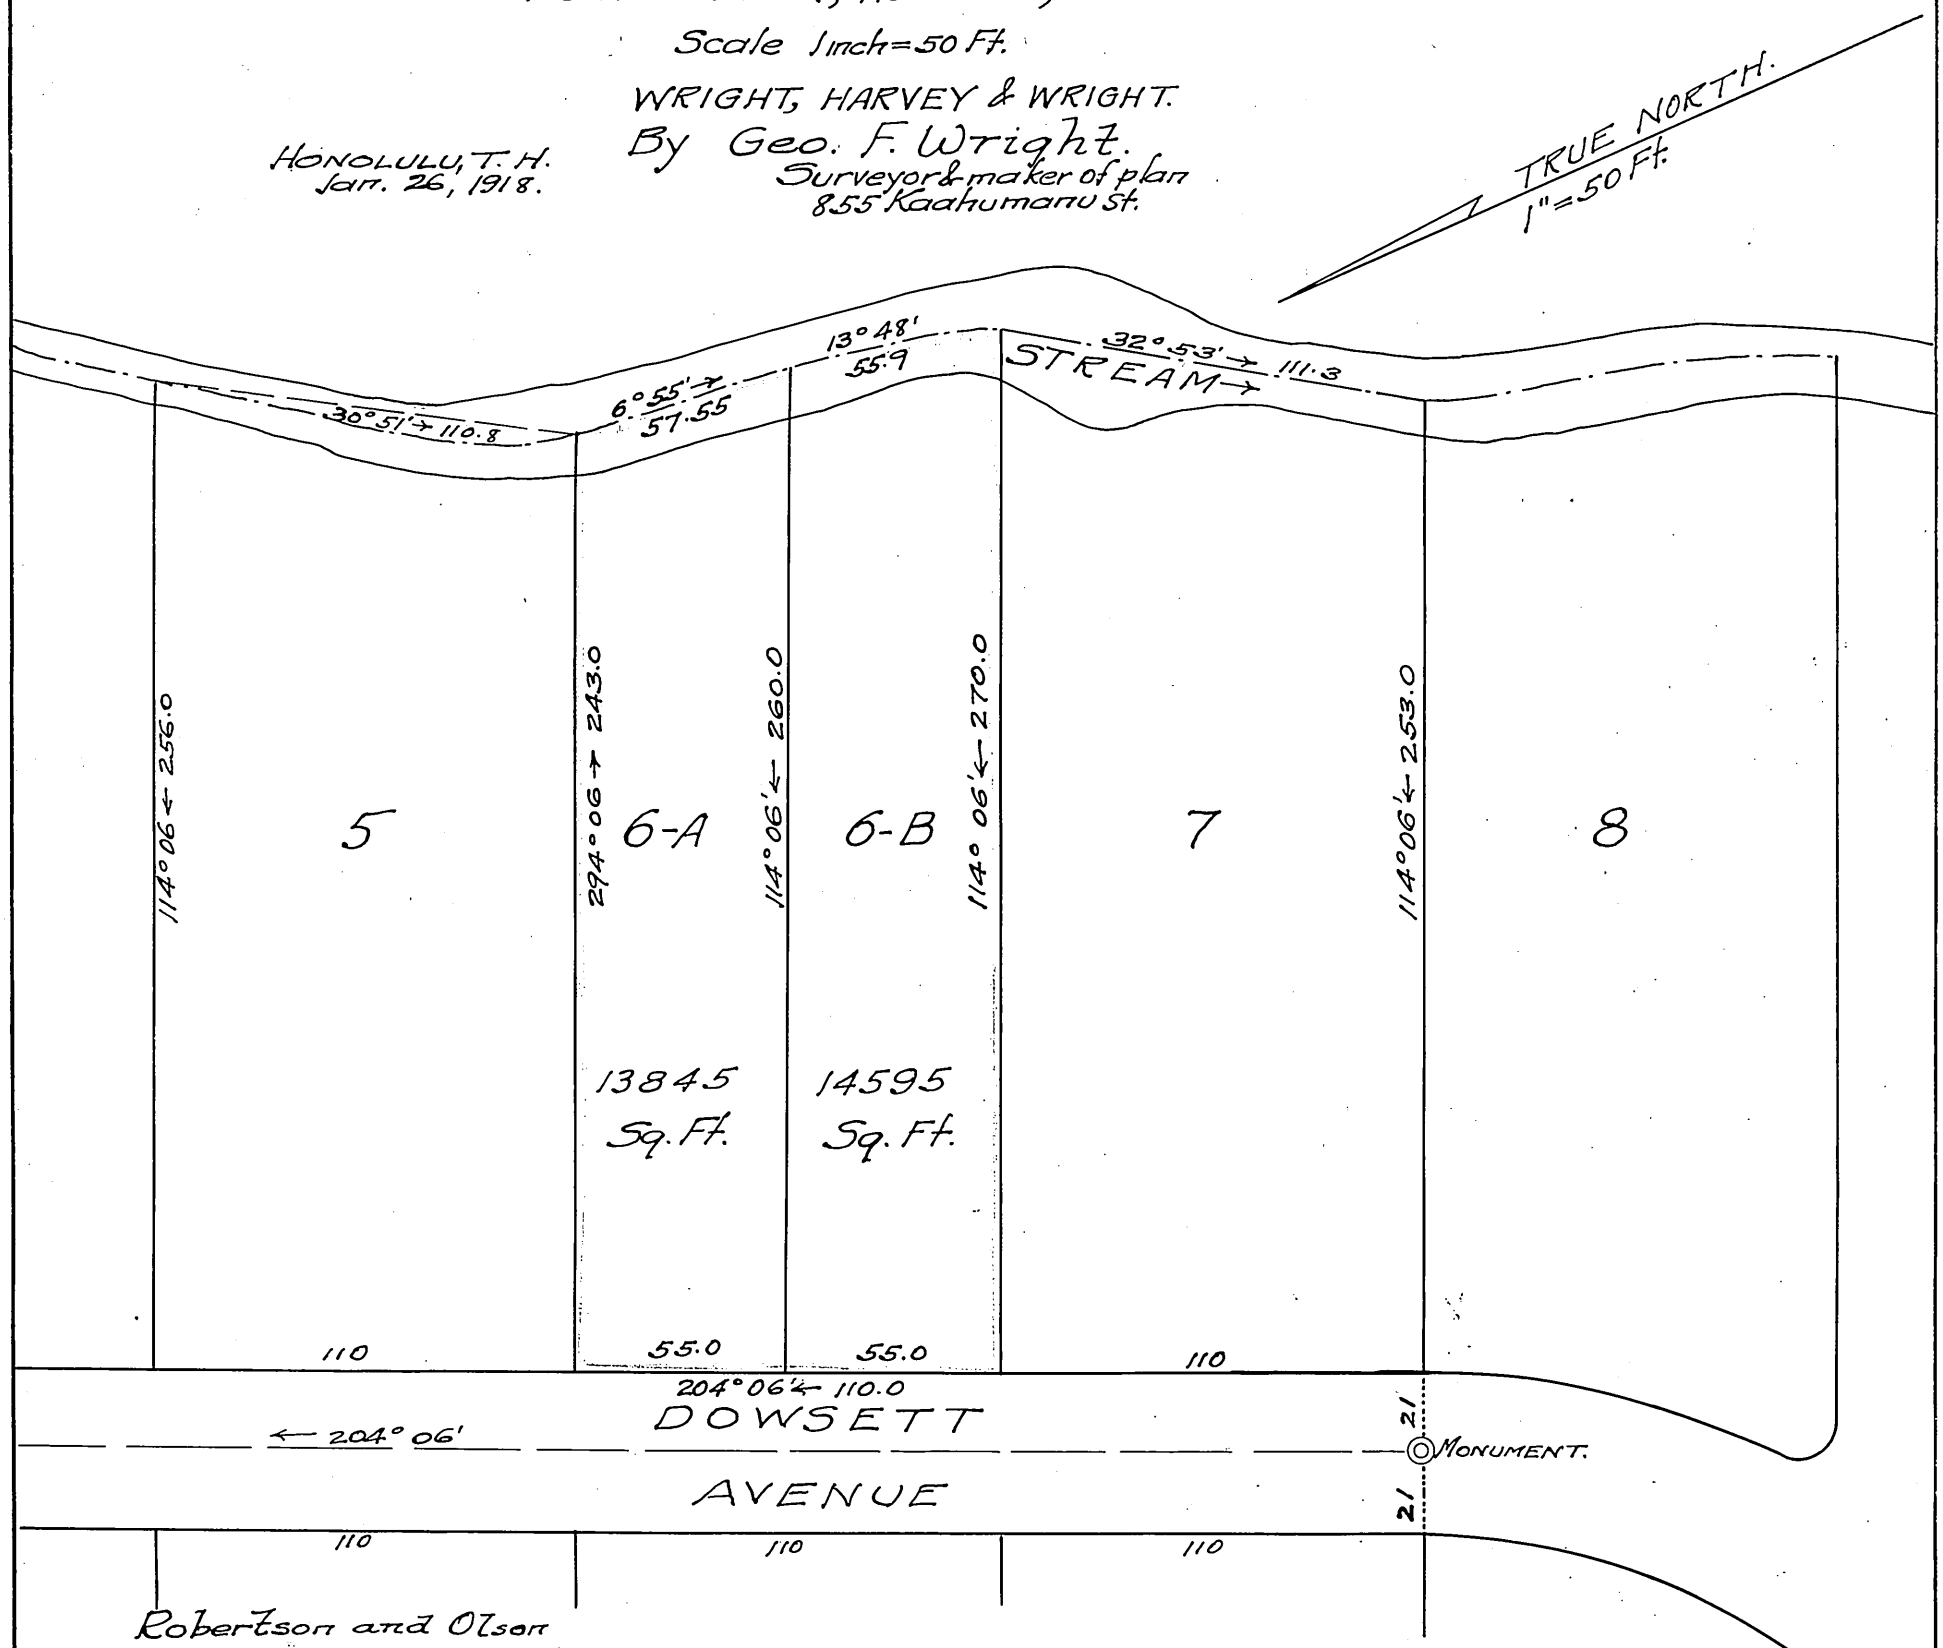

Robertson and Olson
Attorneys for Petitioner

Filed Feby 11/18
A. V. Hogan
Registrar

approved 2/18/18
S. B. Kemp
Judge, Land Court
Territory of Hawaii

I hereby certify that the map hereon being a subdivision of Lot 6 of the subdivision of Portion of Lot A of the subdivision of Land Court Petition No. 198 has been examined and verified and found to be correct.

Honolulu T. H.
Feb. 14, 1918.
Walter E. Wall
Surveyor, Territory of Hawaii.

I hereby certify this to be a true and correct copy of map filed in the Land Court with subdivision of Lot 6 of Petition No. 198

Honolulu, T. H.
Feb. 14, 1918.
Walter E. Wall
Surveyor, Territory of Hawaii.