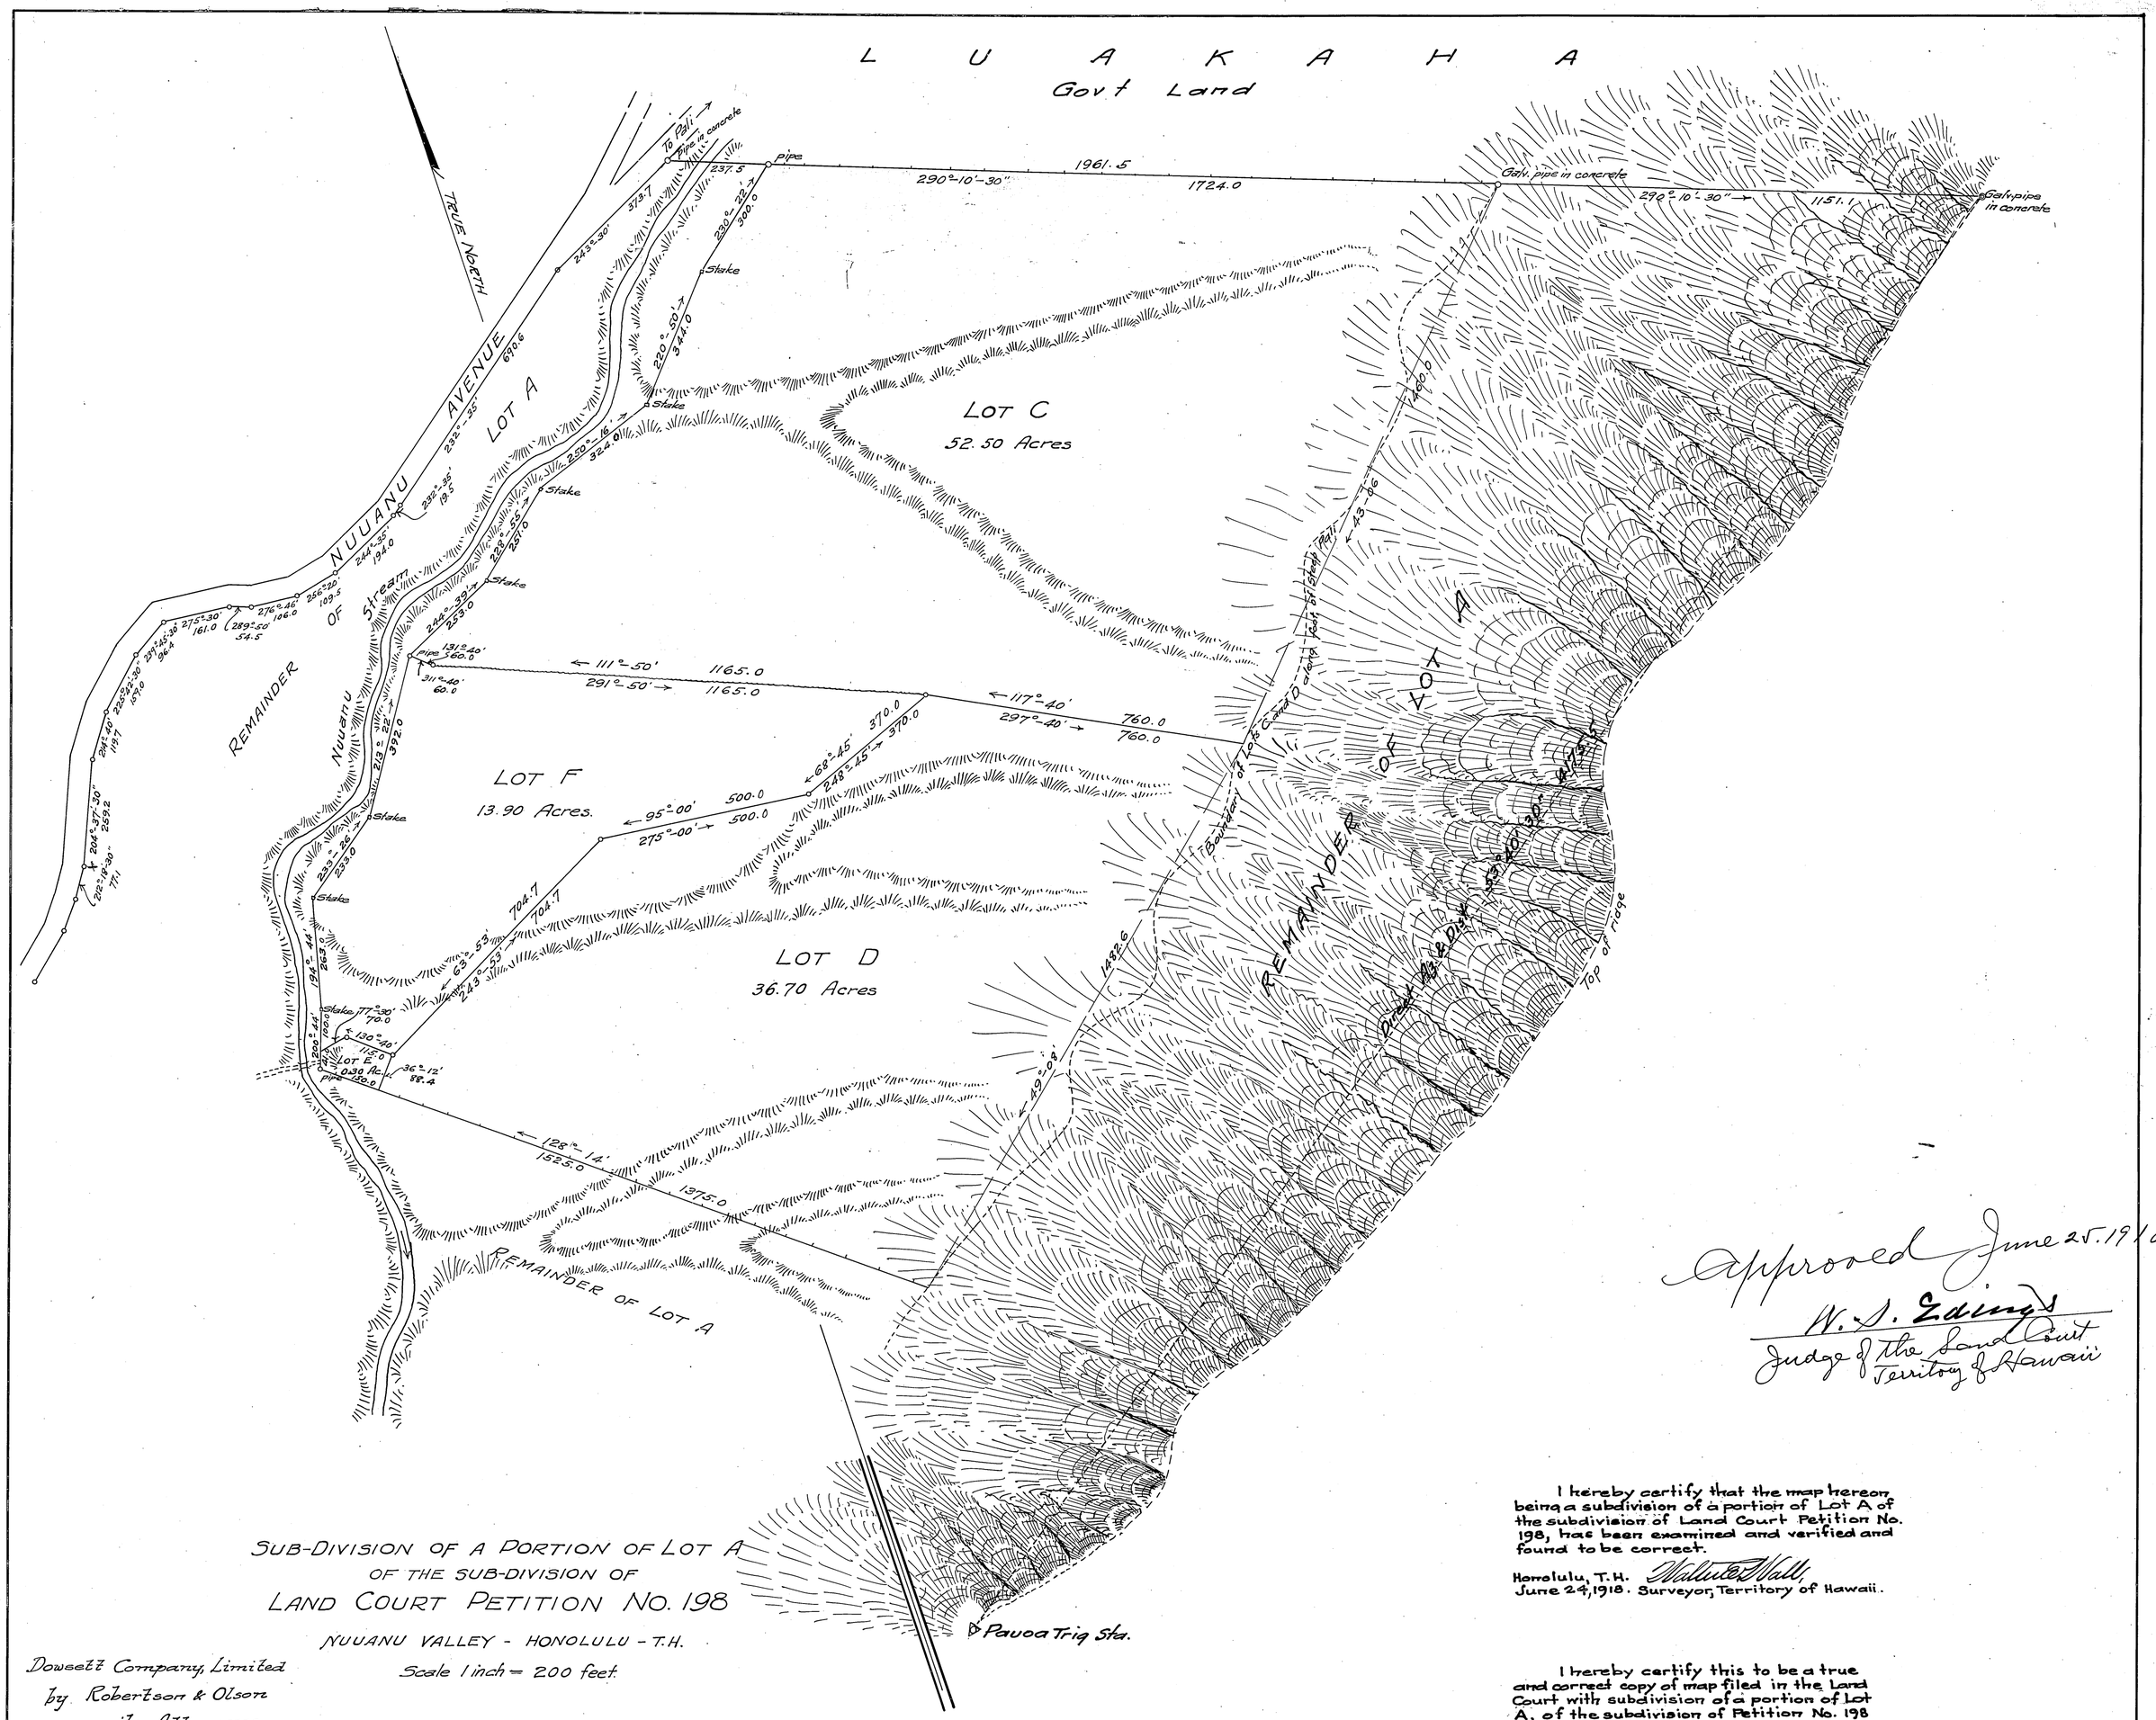

Approved June 25. 1918
W. L. Edings
Judge of the Land Court
Territory of Hawaii

I hereby certify that the map hereon being a subdivision of a portion of Lot A of the subdivision of Land Court Petition No. 198, has been examined and verified and found to be correct.

Honolulu, T.H. Walter E. Wall,
June 24, 1918. Surveyor, Territory of Hawaii.

I hereby certify this to be a true and correct copy of map filed in the Land Court with subdivision of a portion of Lot A, of the subdivision of Petition No. 198

Honolulu, T. H. Walter E. Wall,
June 24, 1918. Surveyor, Territory of Hawaii.

CANCELLED

SUB-DIVISION OF A PORTION OF LOT A
OF THE SUB-DIVISION OF
LAND COURT PETITION NO. 198

NUUANU VALLEY - HONOLULU - T.H.

Scale 1 inch = 200 feet.

Dowsett Company, Limited
by Robertson & Olson
its Attorneys

WRIGHT, HARVEY & WRIGHT
by Geo. F. Wright.
Surveyor and maker of plan.

Honolulu, T.H.
May 24th 1918.

Filed June 19, 1918
A. V. Hogan
Registrar