SUBDIVISION OF LOT 55-A OF THE
SUBDIVISION OF LOT 55
OF THE SUBDIVISION OF PORTION OF LOT A
OF THE SUBDIVISION OF LAND COURT PETITION 198
NUUANU VALLEY, HONOLULU
Scale, 1 inch = 50 feet.

WRIGHT HARVEY & WRIGHT
By Geo. F. Wright
Surveyor & maker of plan
855 Kaahumanu St.

HONOLULU, T. H.
Oct. 7th, 1919.

APPROVED October 21, 1919,
J. T. DeBolt
Judge of the Land Court.

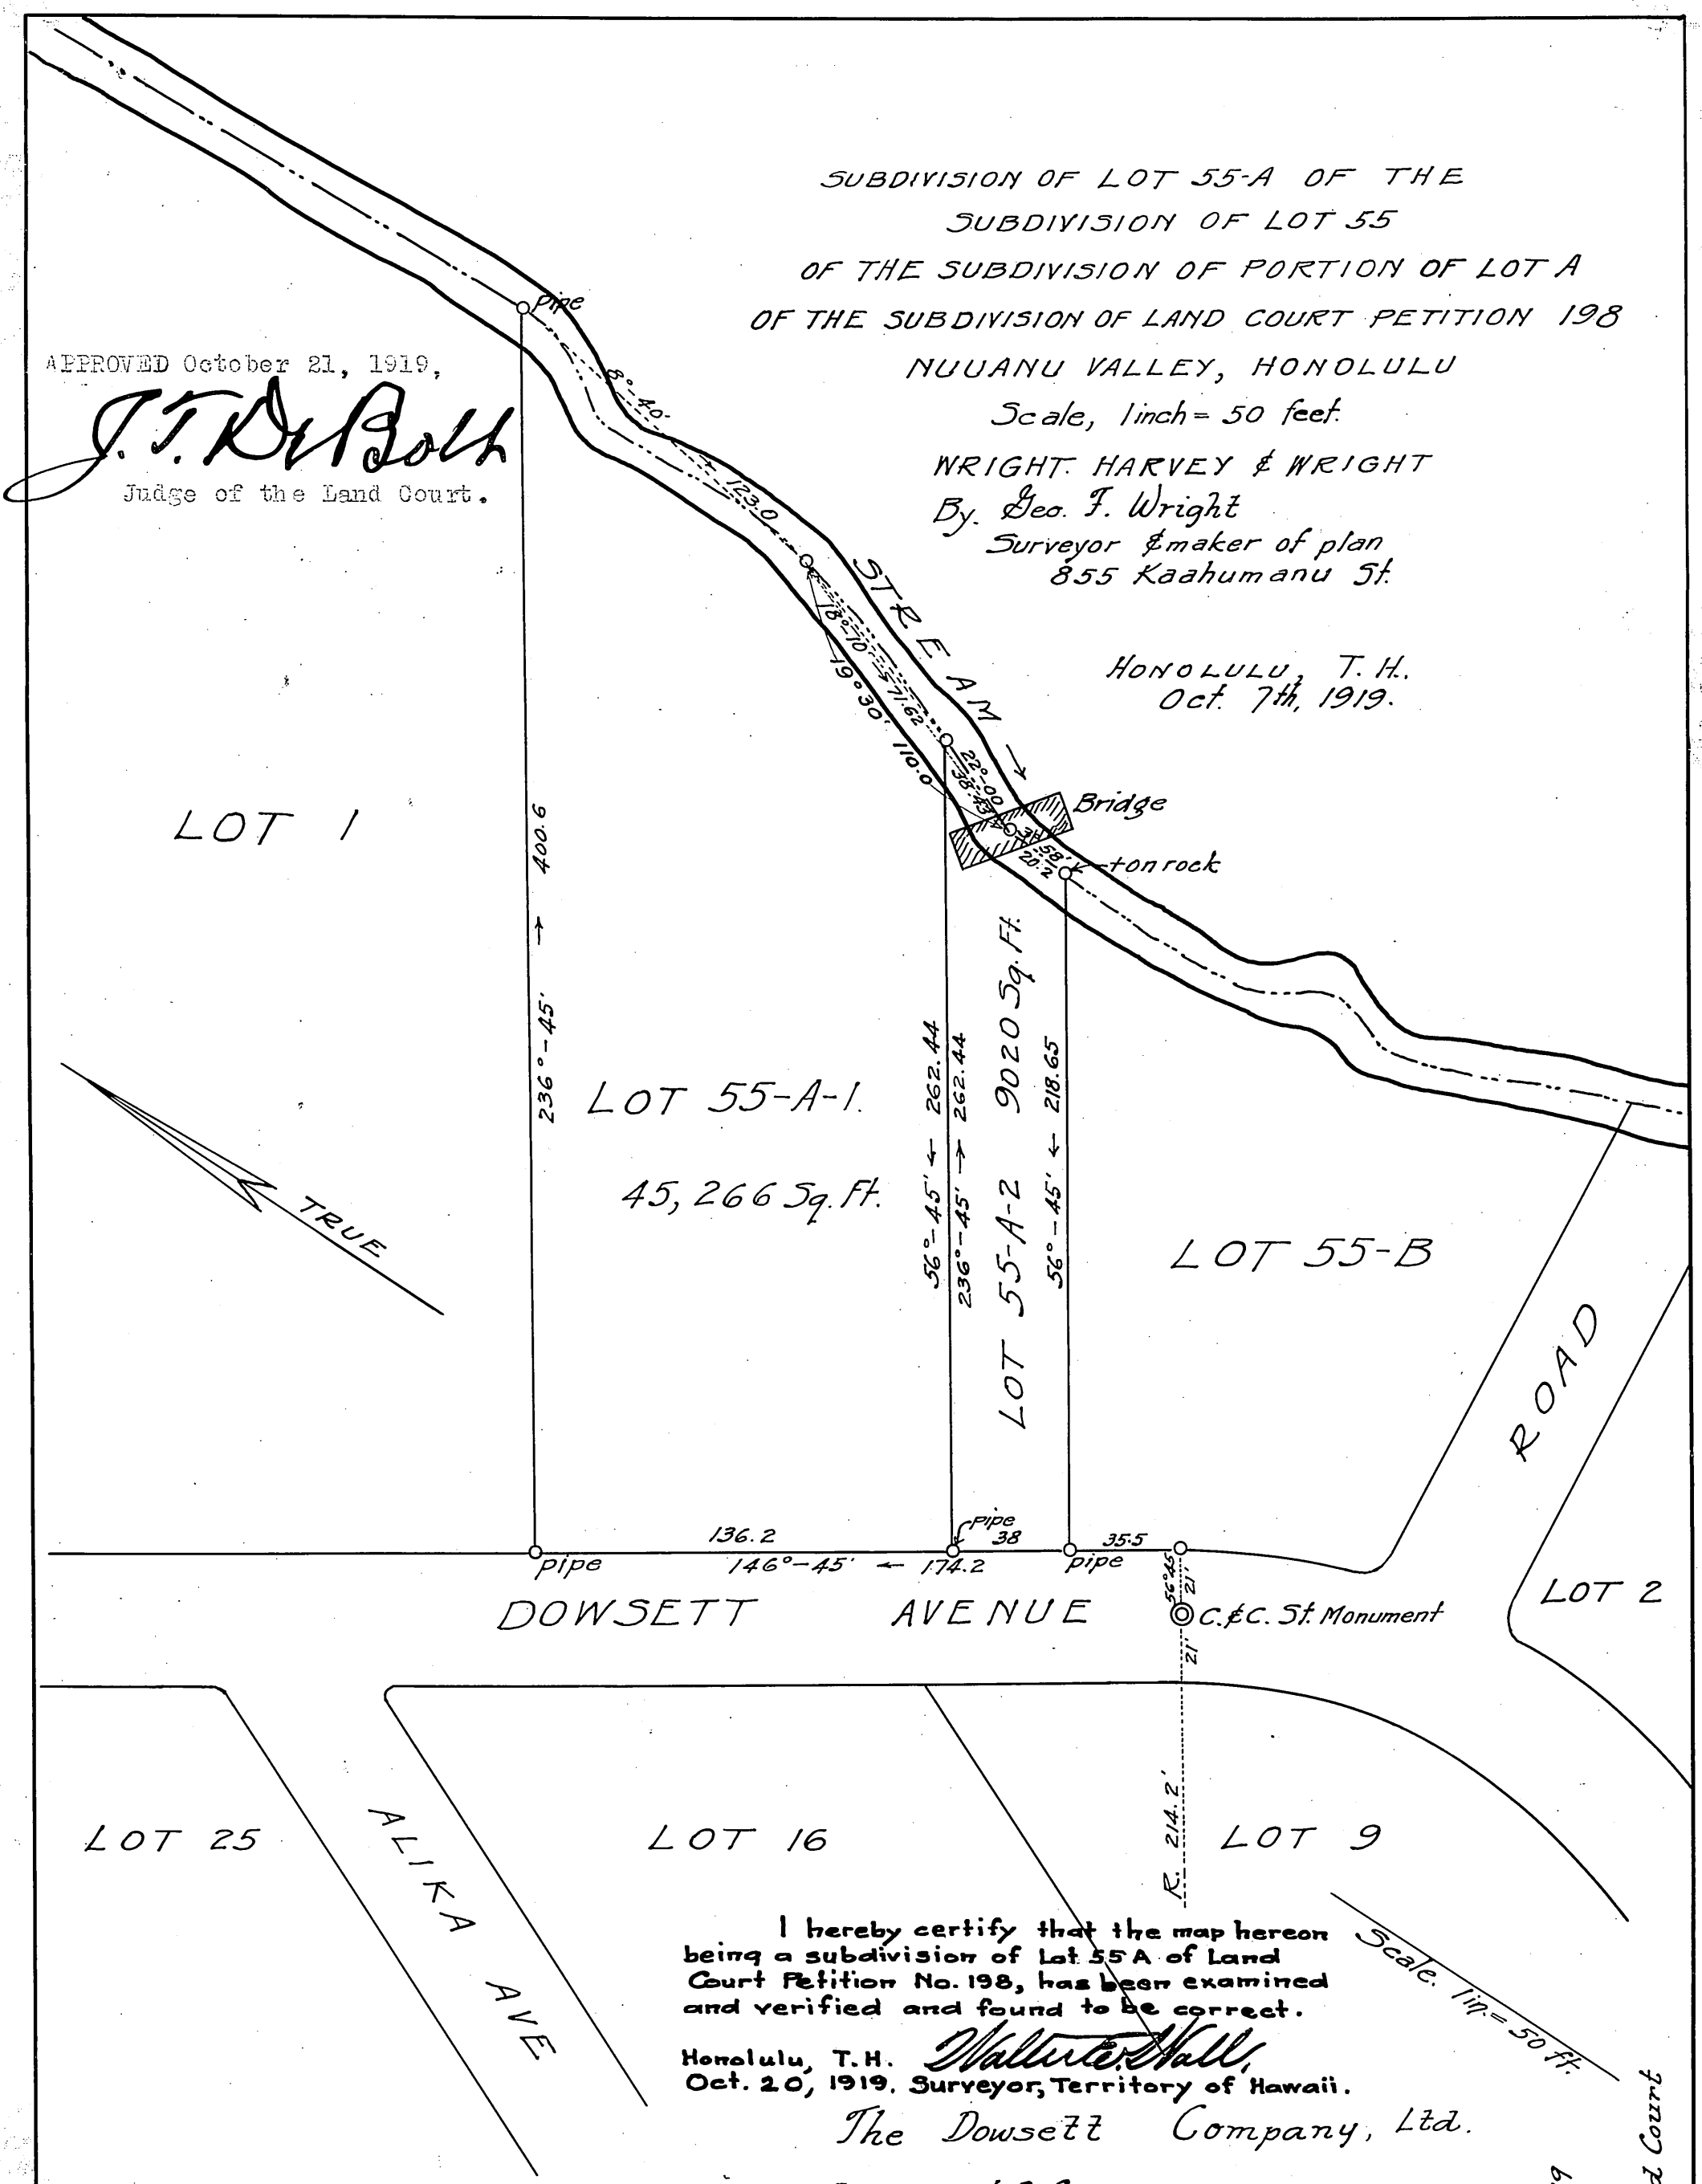

I hereby certify that the map hereon being a subdivision of Lot 55 A of Land Court Petition No. 198, has been examined and verified and found to be correct.

Honolulu, T. H. Walter E. Wall,
Oct. 20, 1919. Surveyor, Territory of Hawaii.

The Dowsett Company, Ltd.
by J. O. Carter
Its Vice President.
and David A. Dowsett
Its Treasurer.
Honolulu, Oct. 13th 1919.

I hereby certify this to be a true and correct copy of map filed in the Land Court with subdivision of Lot 55A of Petition No. 198

Honolulu, T. H. Walter E. Wall,
Oct. 20, 1919. Surveyor Territory of Hawaii.

Filed Oct. 14, 1919
A. V. Hogan
Registrar Land Court

198