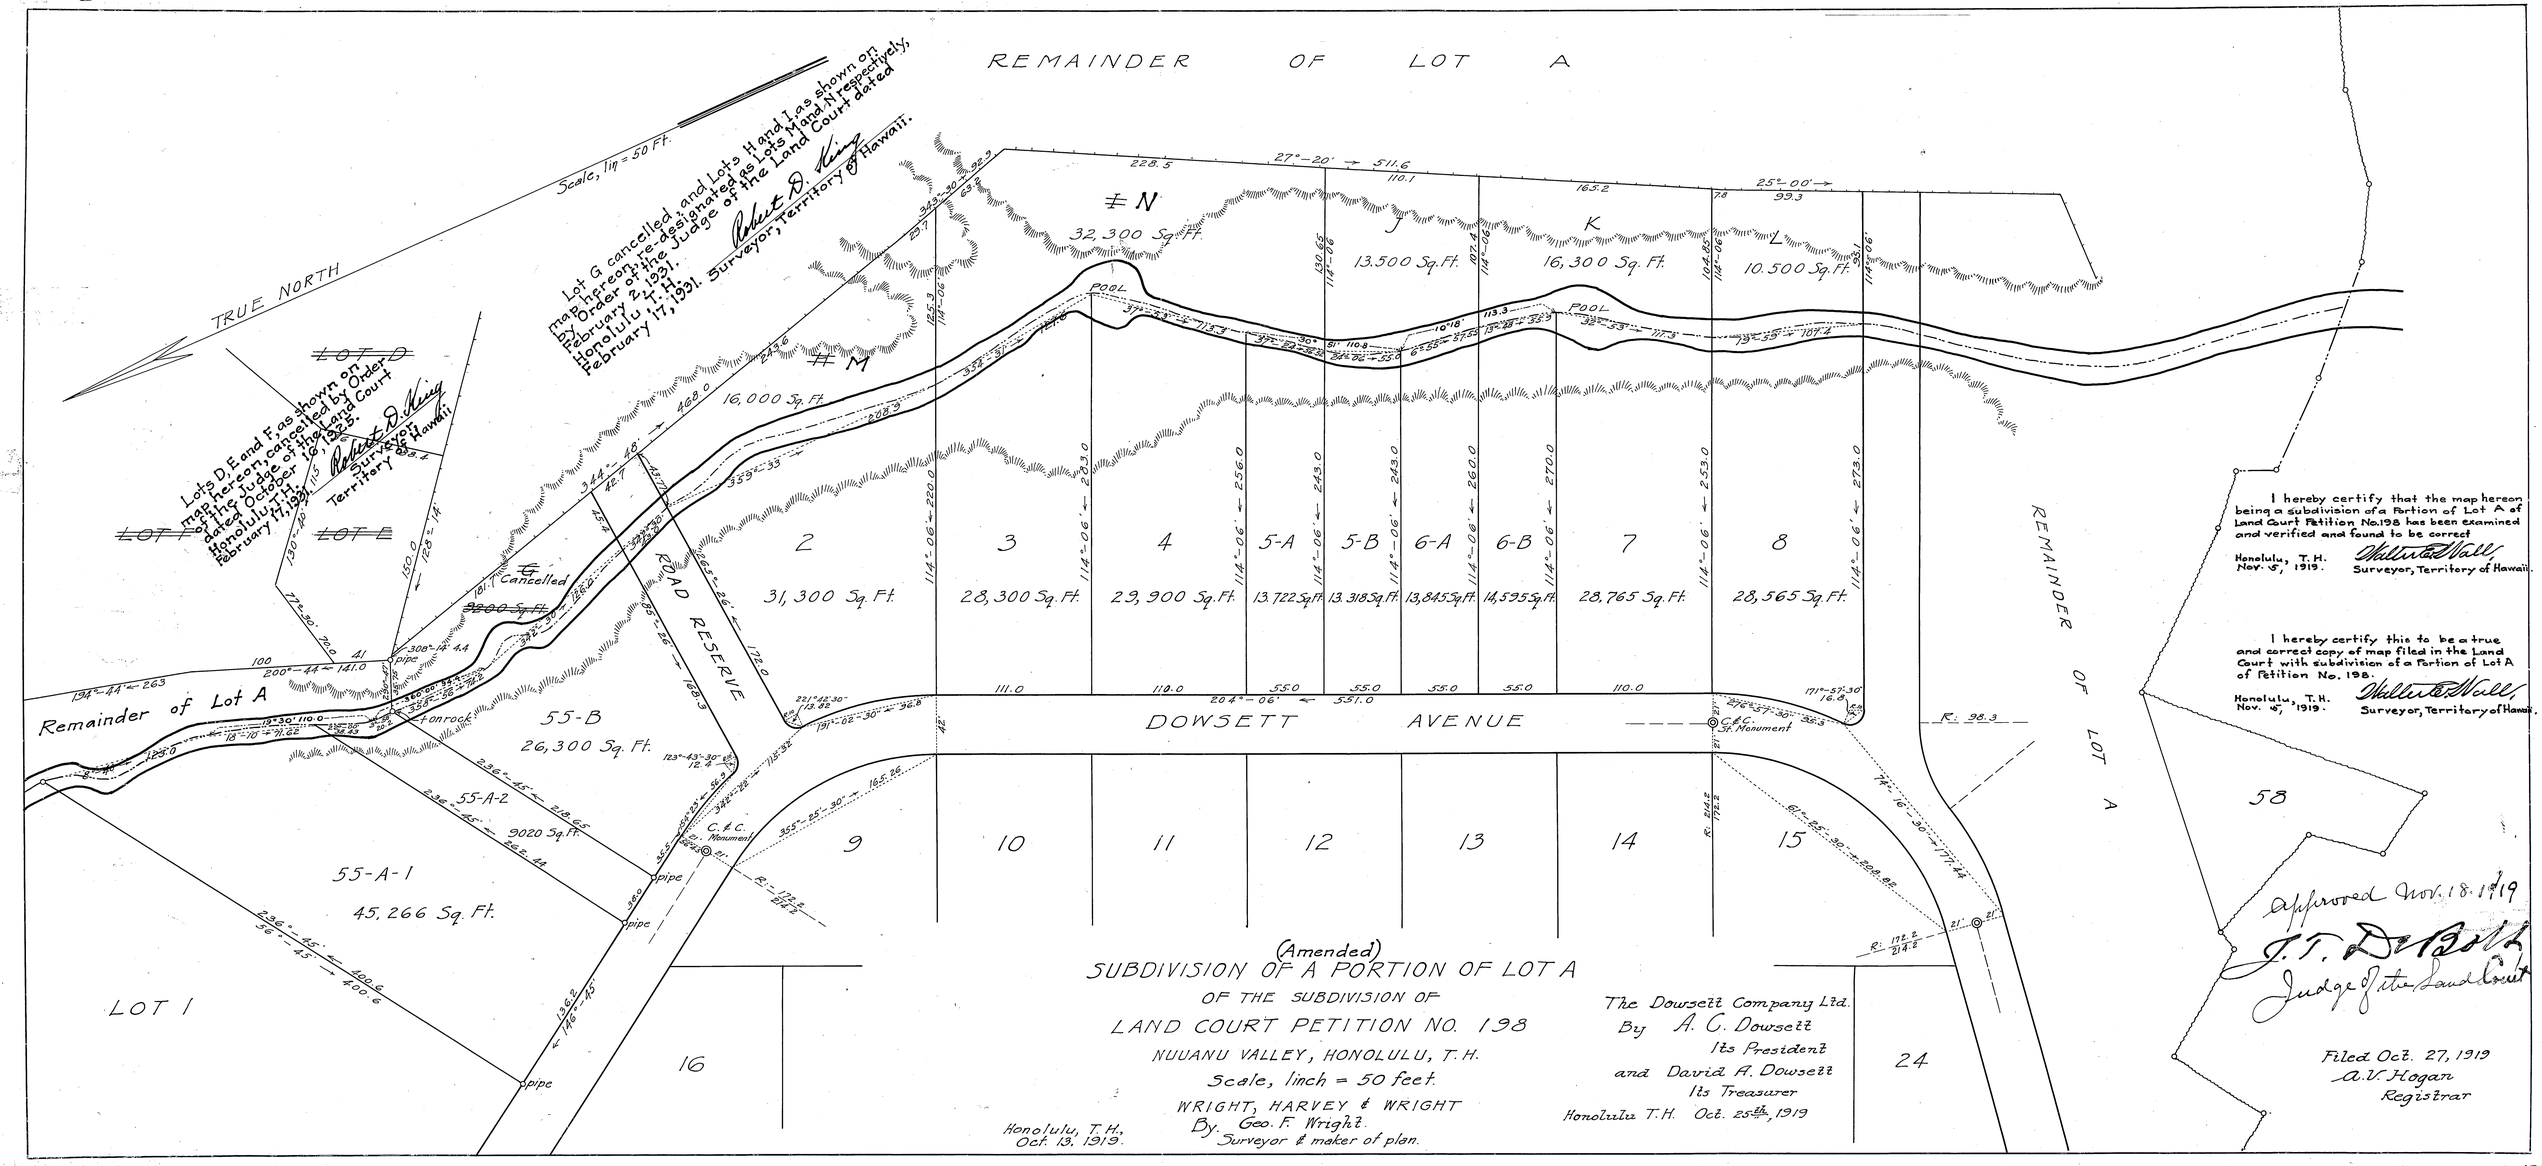
REMAINDER OF LOT A
TRUE NORTH
Scale, 1in = 50 Ft.
Lot G cancelled and Lots H and I as shown on map hereon, re-designated as Lots M and N respectively, by Order of the Judge of the Land Court dated February 2, 1931.
Honolulu, T.H.
February 17, 1931.
Robert D. King
Surveyor, Territory of Hawaii.
Lots D, E and F, as shown on map hereon, cancelled by Order of the Judge of the Land Court dated October 16, 1925.
Honolulu, T.H.
February 17, 1931.
Robert D. King
Surveyor, Territory of Hawaii
LOT D
LOT F
LOT E
N
32,300 Sq. Ft.
J
13,500 Sq. Ft.
K
16,300 Sq. Ft.
L
10,500 Sq. Ft.
M
16,000 Sq. Ft.
POOL
G Cancelled
9200 Sq. Ft.
ROAD RESERVE
2
31,300 Sq. Ft.
3
28,300 Sq. Ft.
4
29,900 Sq. Ft.
5-A
13,722 Sq. Ft.
5-B
13,318 Sq. Ft.
6-A
13,845 Sq. Ft.
6-B
14,595 Sq. Ft.
7
28,765 Sq. Ft.
8
28,565 Sq. Ft.
Remainder of Lot A
55-B
26,300 Sq. Ft.
55-A-2
9020 Sq. Ft.
55-A-1
45,266 Sq. Ft.
DOWSETT AVENUE
C. & C. St. Monument
C. & C. Monument
REMAINDER OF LOT A
58
9
10
11
12
13
14
15
16
24
LOT 1
pipe
(Amended)
SUBDIVISION OF A PORTION OF LOT A
OF THE SUBDIVISION OF
LAND COURT PETITION NO. 198
NUUANU VALLEY, HONOLULU, T.H.
Scale, 1inch = 50 feet.
WRIGHT, HARVEY & WRIGHT
By. Geo. F. Wright.
Surveyor & maker of plan.
Honolulu, T.H.,
Oct. 13, 1919.
The Dowsett Company Ltd.
By A. C. Dowsett
Its President
and David A. Dowsett
Its Treasurer
Honolulu T.H. Oct. 25th, 1919
I hereby certify that the map hereon being a subdivision of a Portion of Lot A of Land Court Petition No. 198 has been examined and verified and found to be correct
Honolulu, T.H.
Nov. 5, 1919.
Walter E. Wall
Surveyor, Territory of Hawaii.
I hereby certify this to be a true and correct copy of map filed in the Land Court with subdivision of a Portion of Lot A of Petition No. 198.
Honolulu, T.H.
Nov. 5, 1919.
Walter E. Wall
Surveyor, Territory of Hawaii.
Approved Nov. 18. 1919
T. T. DeBolt
Judge of the Land Court
Filed Oct. 27, 1919
A. V. Hogan
Registrar