I hereby certify that the map hereon being Lots 61 and 62, Portion of Lot A of the subdivision of Land Court Petition No. 198 has been examined and verified and found to be correct

Honolulu, T.H.
January 28, 1920.

Walter E. Wall,
Surveyor, Territory of Hawaii.

I hereby certify this to be a true and correct copy of map filed in the Land Court as subdivision of Petition No. 198

Honolulu, T.H.
January 28, 1920.

Walter E. Wall,
Surveyor, Territory of Hawaii.

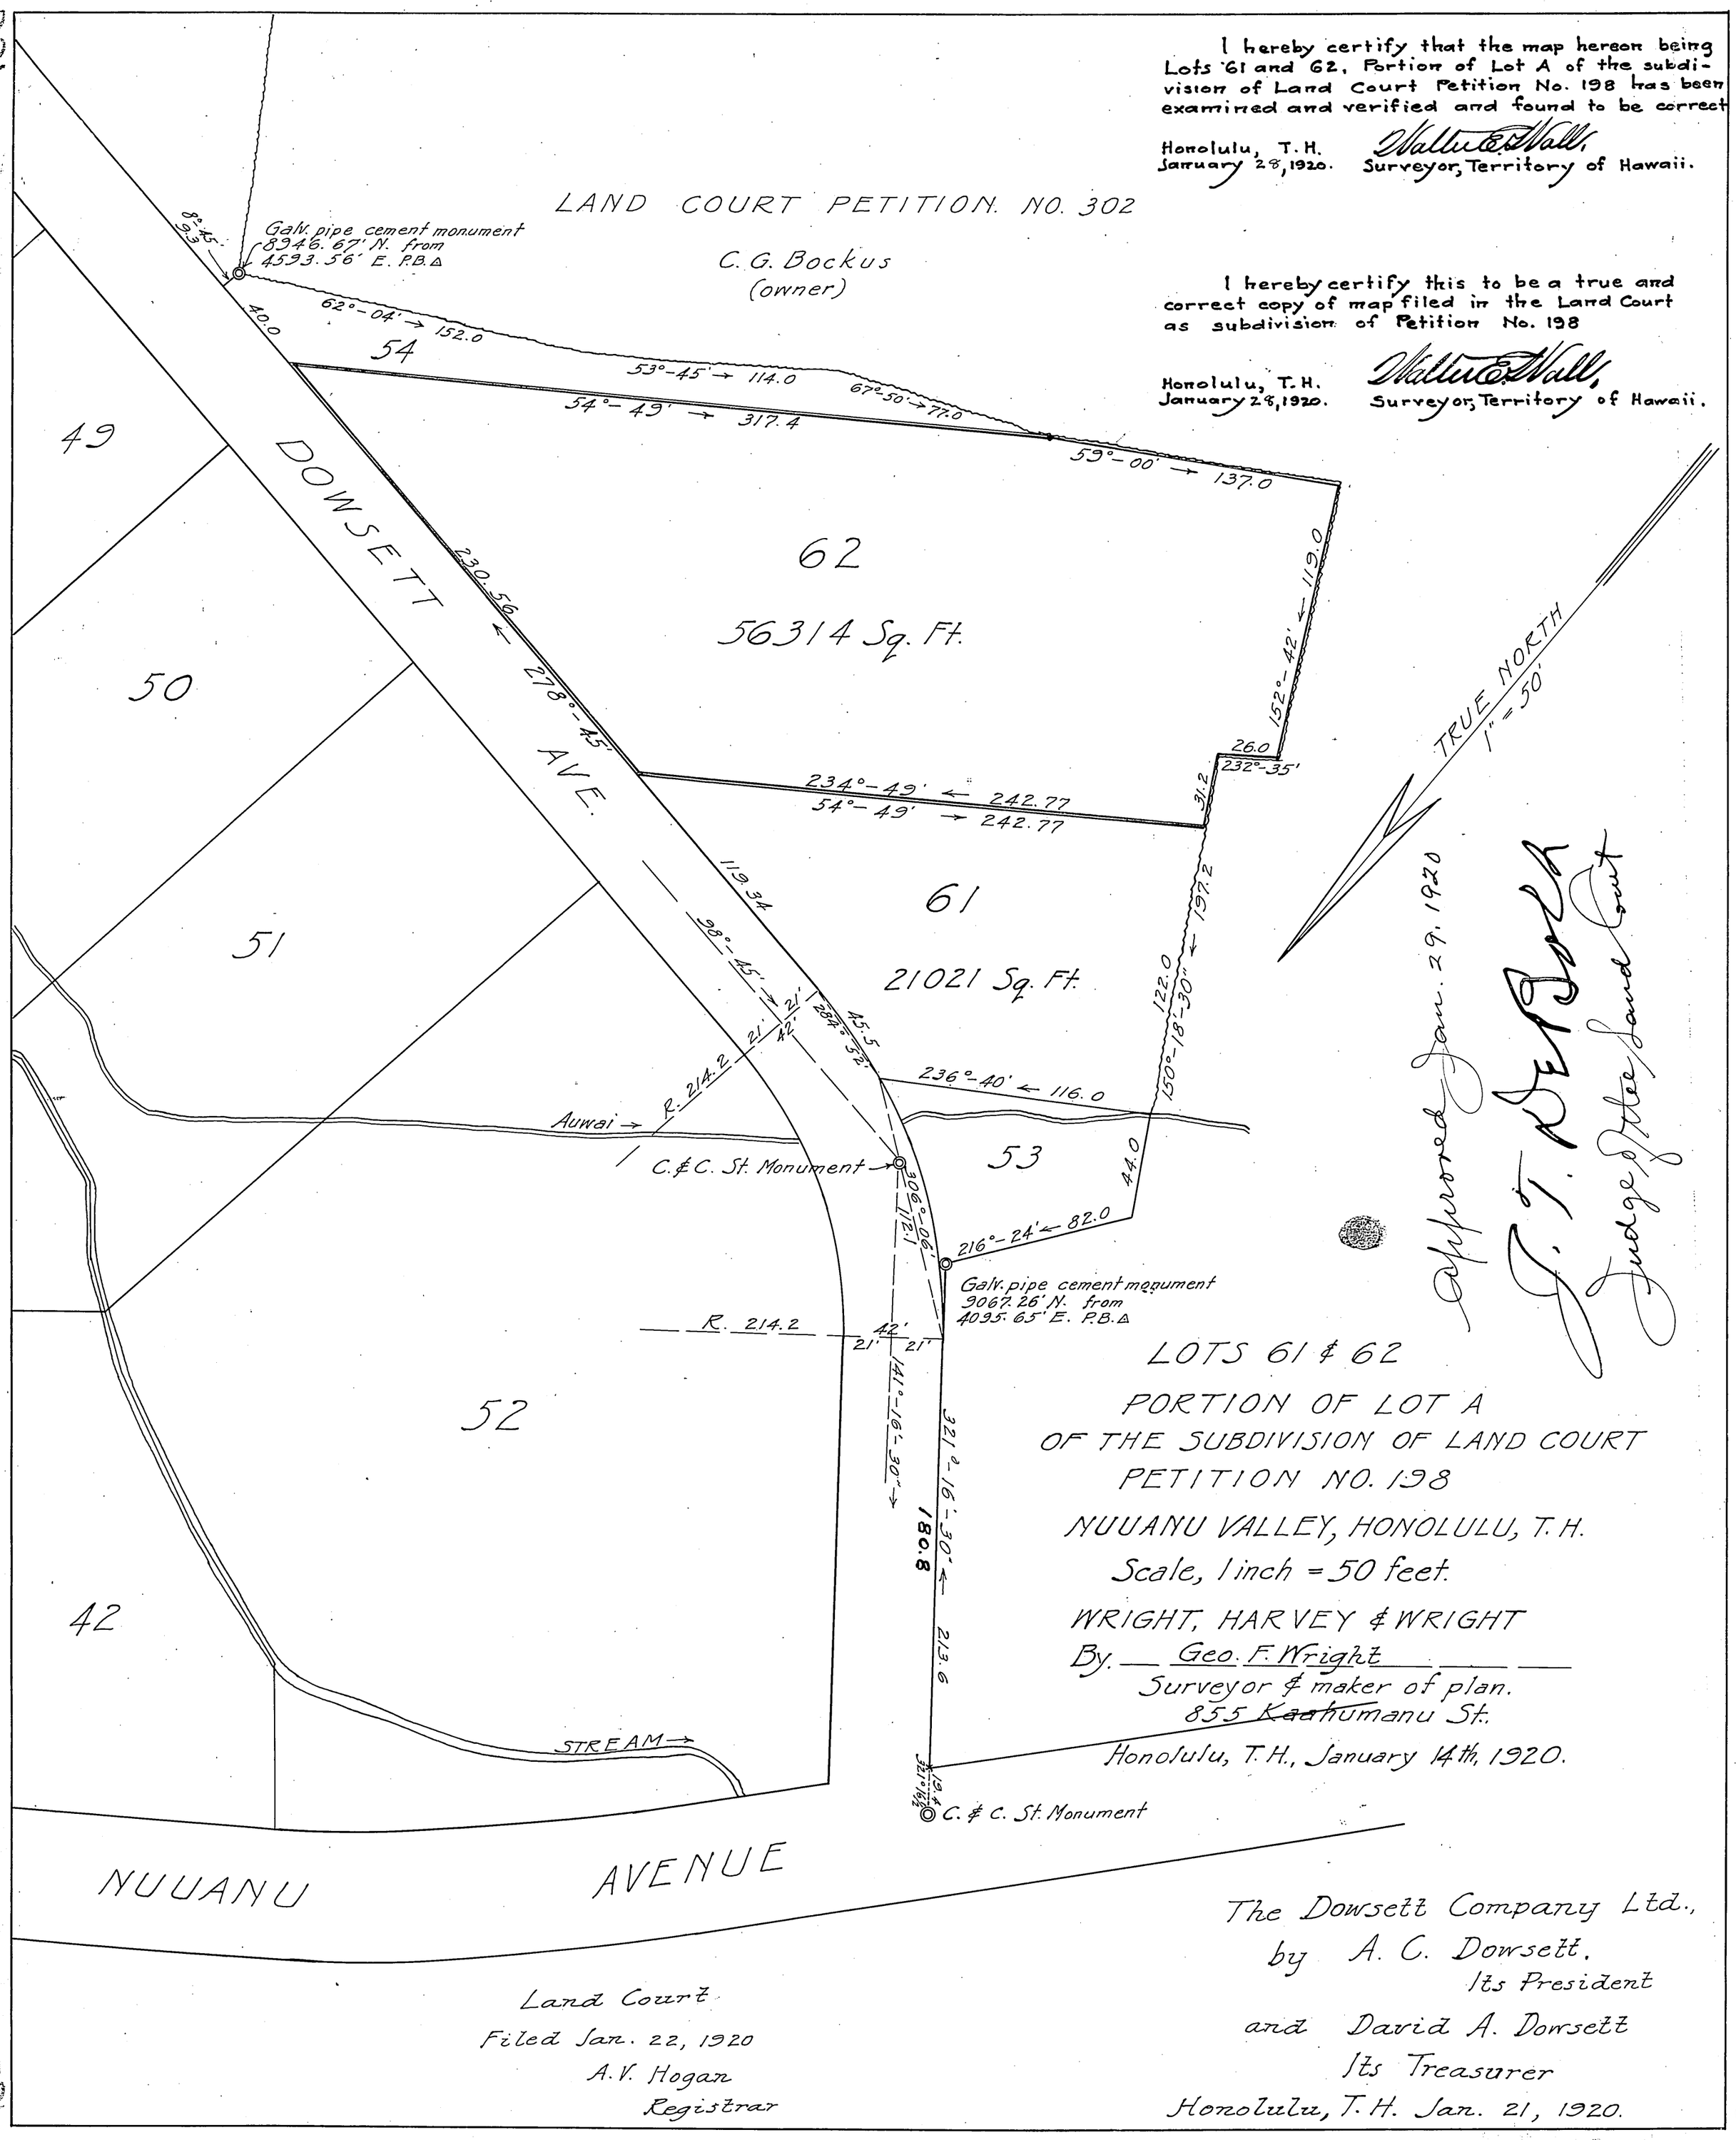

Approved Jan. 29. 1920
J. T. Robertson
Judge of the Land Court

LOTS 61 & 62
PORTION OF LOT A
OF THE SUBDIVISION OF LAND COURT
PETITION NO. 198
NUUANU VALLEY, HONOLULU, T.H.
Scale, 1 inch = 50 feet.
WRIGHT, HARVEY & WRIGHT
By Geo. F. Wright
Surveyor & maker of plan.
855 ~~Kaahumanu~~ St.
Honolulu, T.H., January 14th, 1920.

Land Court
Filed Jan. 22, 1920
A.V. Hogan
Registrar

The Dowsett Company Ltd.,
by A. C. Dowsett,
Its President
and David A. Dowsett
Its Treasurer
Honolulu, T.H. Jan. 21, 1920.

J.I. 1/24/20