LOTS:- 63, 64, 65, 66, 67, 68, 69, 70, 71 and 72
PORTION OF LOT A
OF THE SUBDIVISION OF LAND COURT PETITION NO. 198
NUUANU VALLEY, HONOLULU, T.H.
Scale: 1 in = 50 ft

Honolulu, T.H.,
Aug. 2, 1920.

WRIGHT, HARVEY & WRIGHT.
By Geo F. Wright
Surveyor & Maker of Plan.

The Dowsett Company, Ltd.,
by A. C. Dowsett
Its President
and David A. Dowsett
Its Treasurer

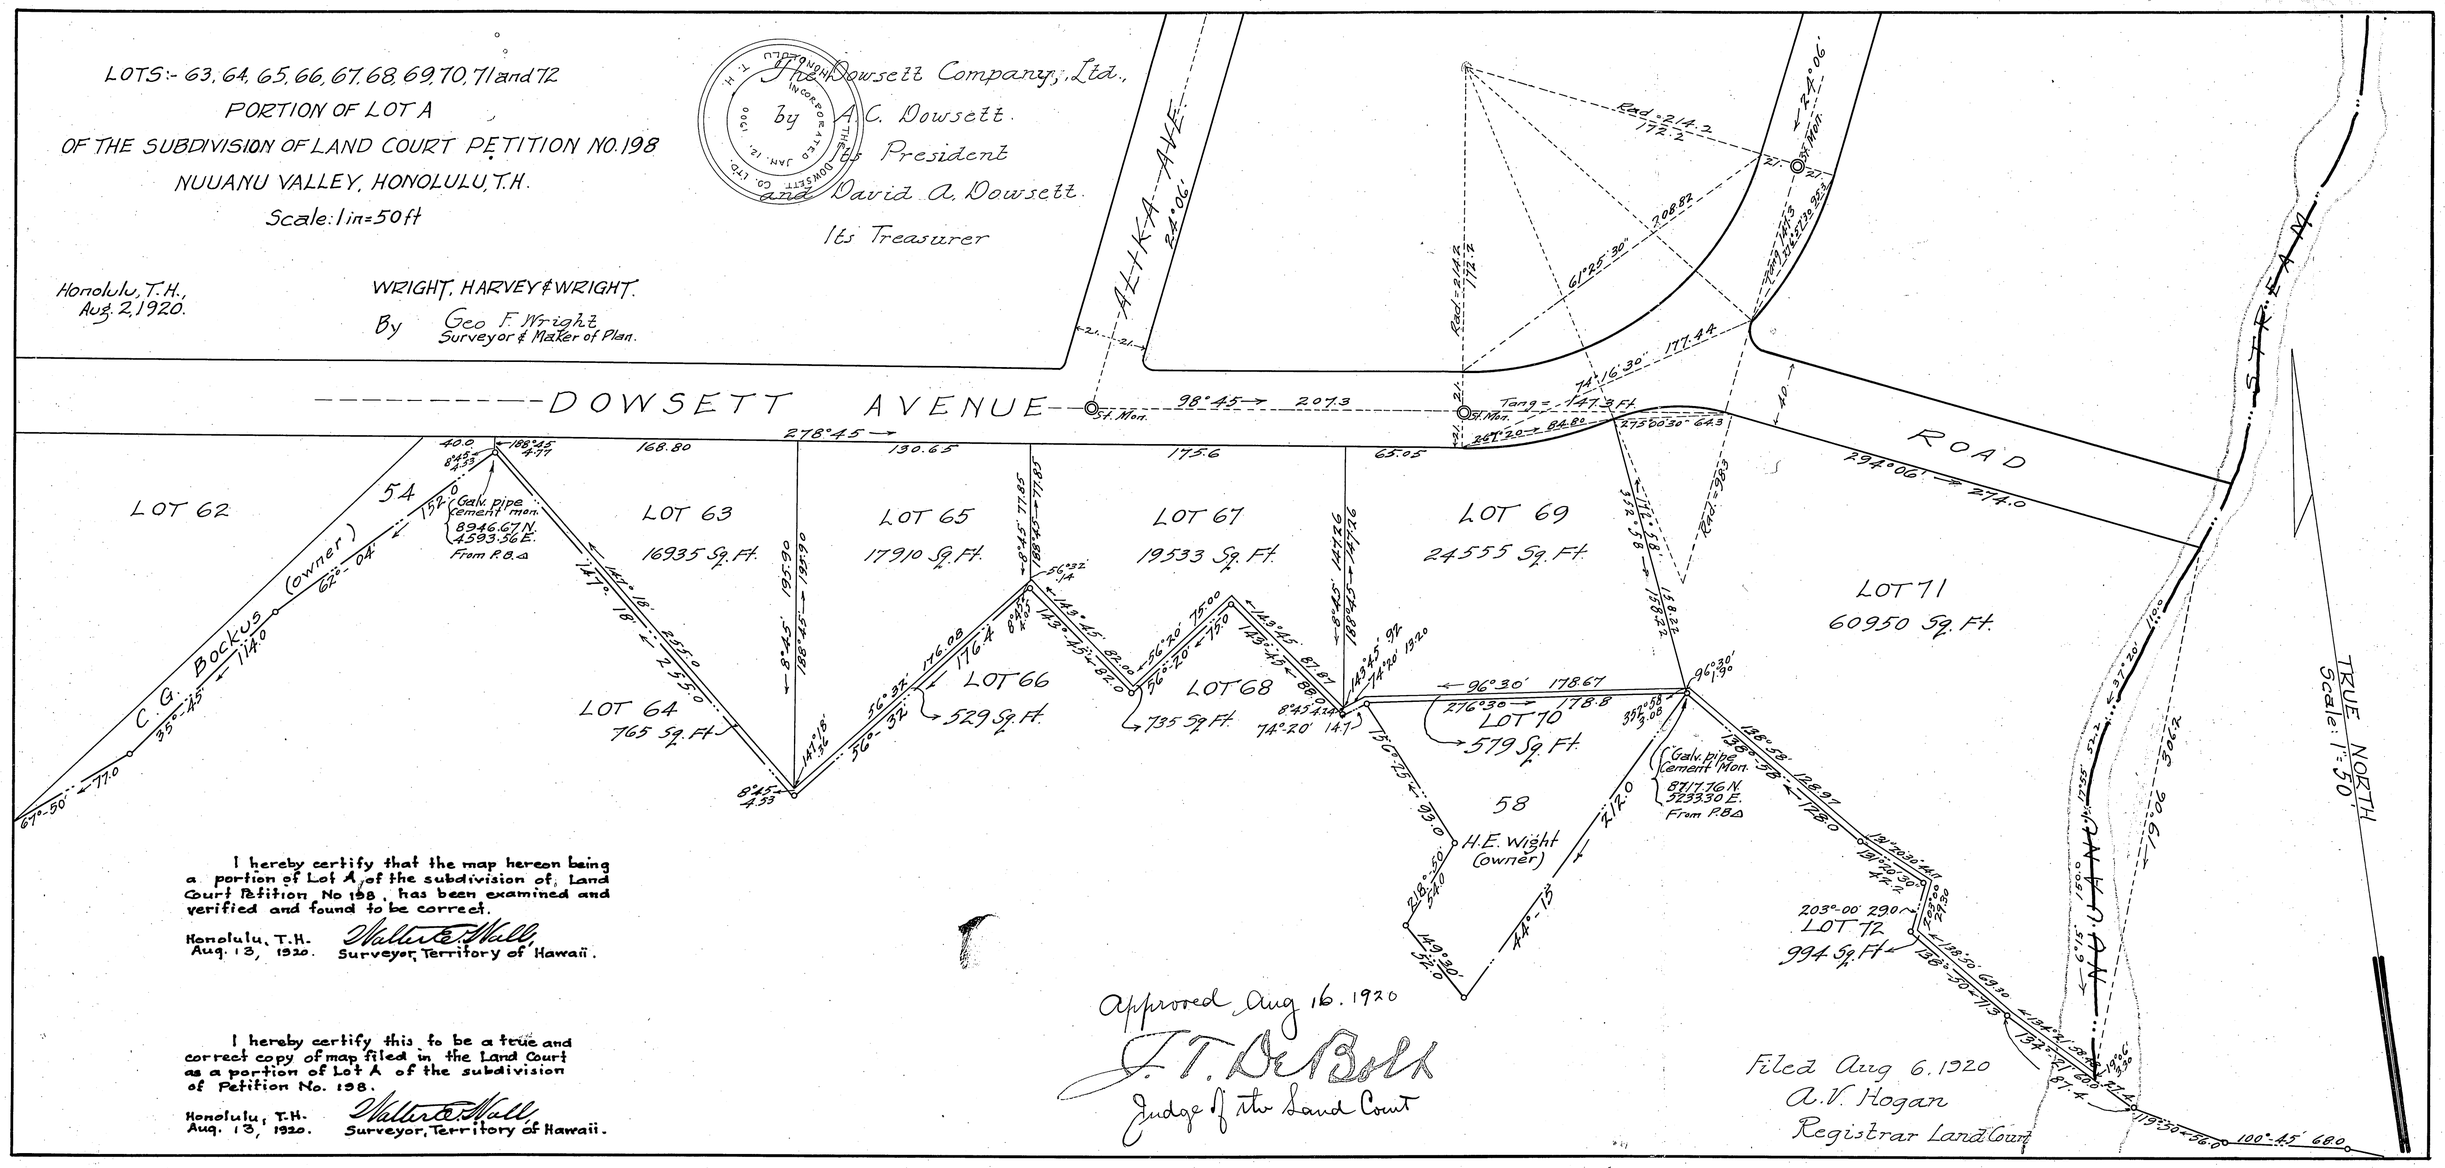

I hereby certify that the map hereon being a portion of Lot A, of the subdivision of Land Court Petition No 198, has been examined and verified and found to be correct.

Honolulu, T.H.
Aug. 13, 1920.
Walter E. Wall,
Surveyor, Territory of Hawaii.

I hereby certify this to be a true and correct copy of map filed in the Land Court as a portion of Lot A of the subdivision of Petition No. 198.

Honolulu, T.H.
Aug. 13, 1920.
Walter E. Wall,
Surveyor, Territory of Hawaii.

Approved Aug 16. 1920
J. T. DeBolt
Judge of the Land Court

Filed Aug 6. 1920
A. V. Hogan
Registrar Land Court

Subdivision 198