SUBDIVISION OF LOTS 67 & 69
PORTION OF LOT A
OF THE SUBDIVISION OF LAND COURT PETITION NO. 198
NUUANU VALLEY, HONOLULU, T.H.
Scale 1 inch = 50 Feet.

Honolulu T.H.
Dec. 1, 1920

Wright Harvey & Wright
By Geo. F. Wright
Surveyor & Maker of Plan

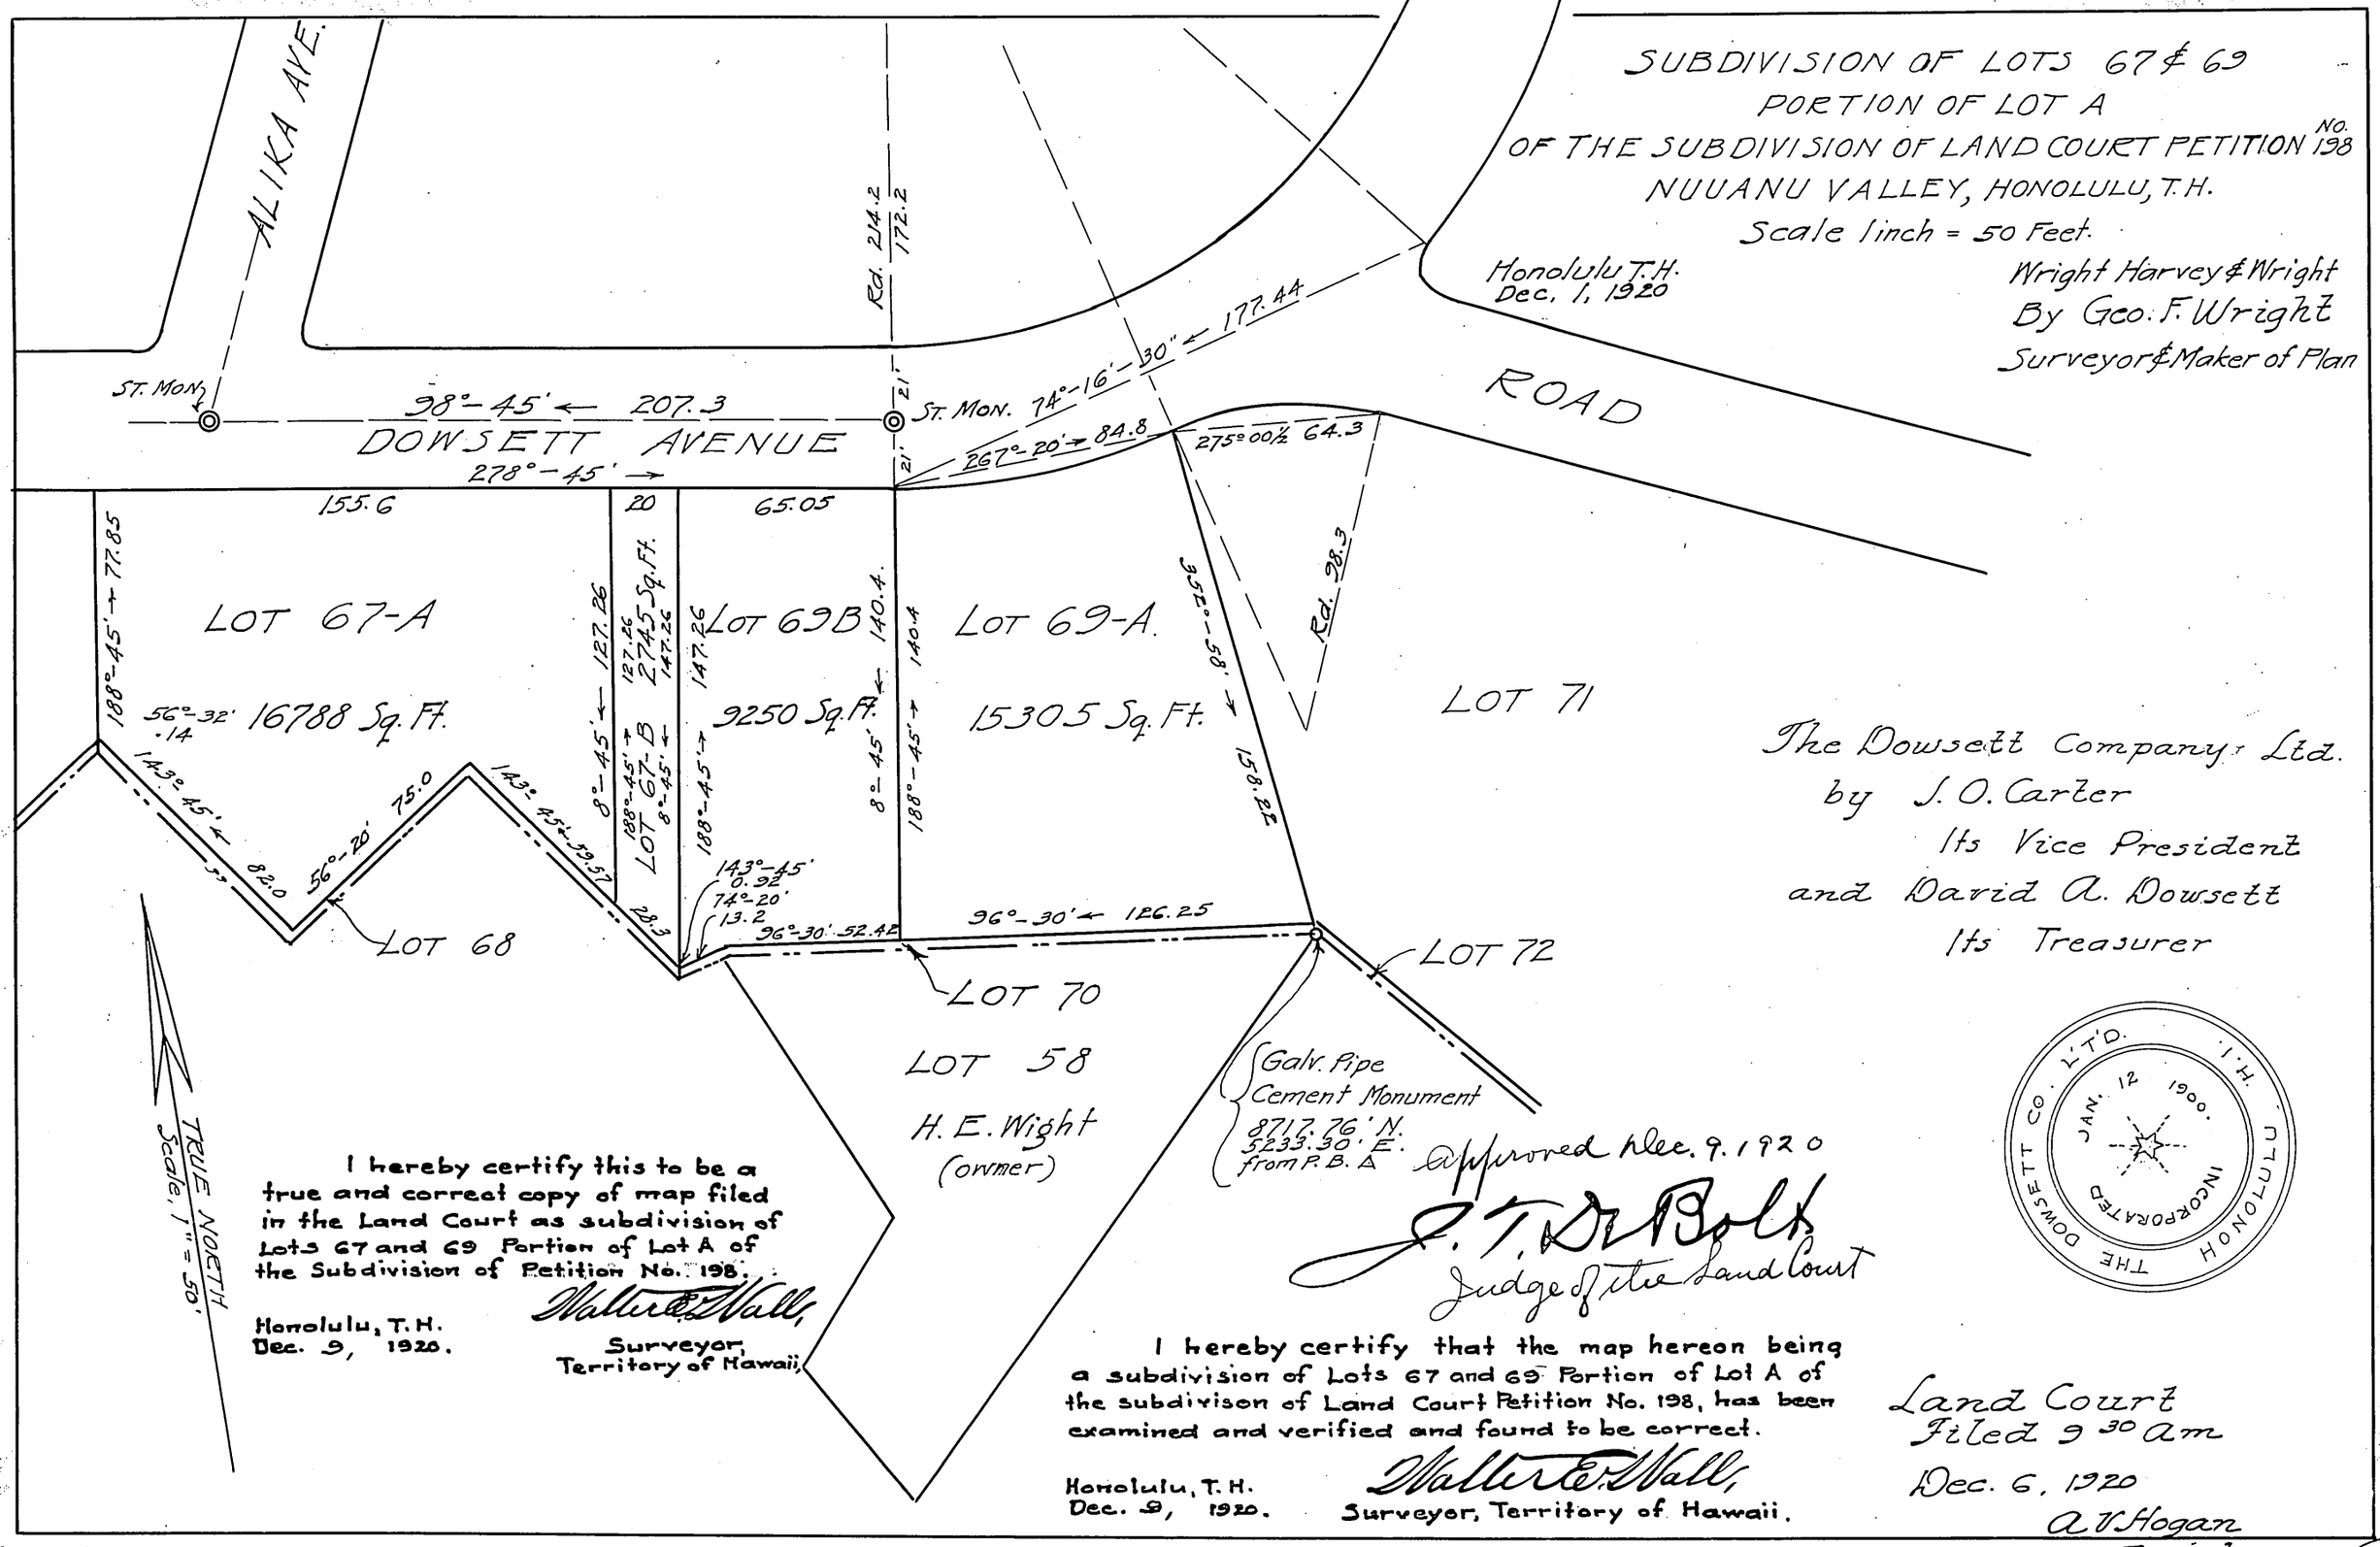

The Dowsett Company, Ltd.
by J. O. Carter
Its Vice President
and David A. Dowsett
Its Treasurer

THE DOWSETT CO. LTD. INCORPORATED JAN. 12 1900 HONOLULU T.H.

I hereby certify this to be a true and correct copy of map filed in the Land Court as subdivision of Lots 67 and 69 Portion of Lot A of the Subdivision of Petition No. 198.

Honolulu, T.H.
Dec. 9, 1920.

Walter E. Wall,
Surveyor,
Territory of Hawaii.

Approved Dec. 9. 1920
J. T. De Bolt
Judge of the Land Court

I hereby certify that the map hereon being a subdivision of Lots 67 and 69 Portion of Lot A of the subdivison of Land Court Petition No. 198, has been examined and verified and found to be correct.

Honolulu, T.H.
Dec. 9, 1920.

Walter E. Wall,
Surveyor, Territory of Hawaii.

Land Court
Filed 9 30 am
Dec. 6, 1920
A V Hogan
Registrar

198